Distances shown hereon are expressed in feet and decimal parts thereof.

Basis of bearings Survey: F-3-279.

CERTIFICATION: I hereby certify that the foregoing survey was prepared from actual field measurements, in accordance with Chapter 4733-37, Ohio Administrative Code.

STATE OF OHIO
ROGER L. STEVENS
7052
REGISTERED SURVEYOR

Roger L. Stevens P.S. #7052

PART OF THE SE. & SW. 1/4 OF SEC. 28, T-21, R-17, WORTHINGTON TWP., RICHLAND CO., OHIO.

LEGEND

- IRON PIN FOUND
- RAILROAD SPIKE FOUND
- IRON PIN SET, 5/8" DIA. ROD WITH PLASTIC CAP STAMPED "STEVENS 7052"

NEW SPLIT RICHLAND COUNTY TAX MAP OFFICE EAK 1-17-13 INITIAL DATE

NEW SURVEY OF EXISTING PARCEL RICHLAND COUNTY TAX MAP OFFICE EAK 1-17-13 INITIAL DATE

.411 AC PARCEL MUST TRANSFER BEFORE 109.532 AC PARCEL
EAK 1-17-13

F-4-177

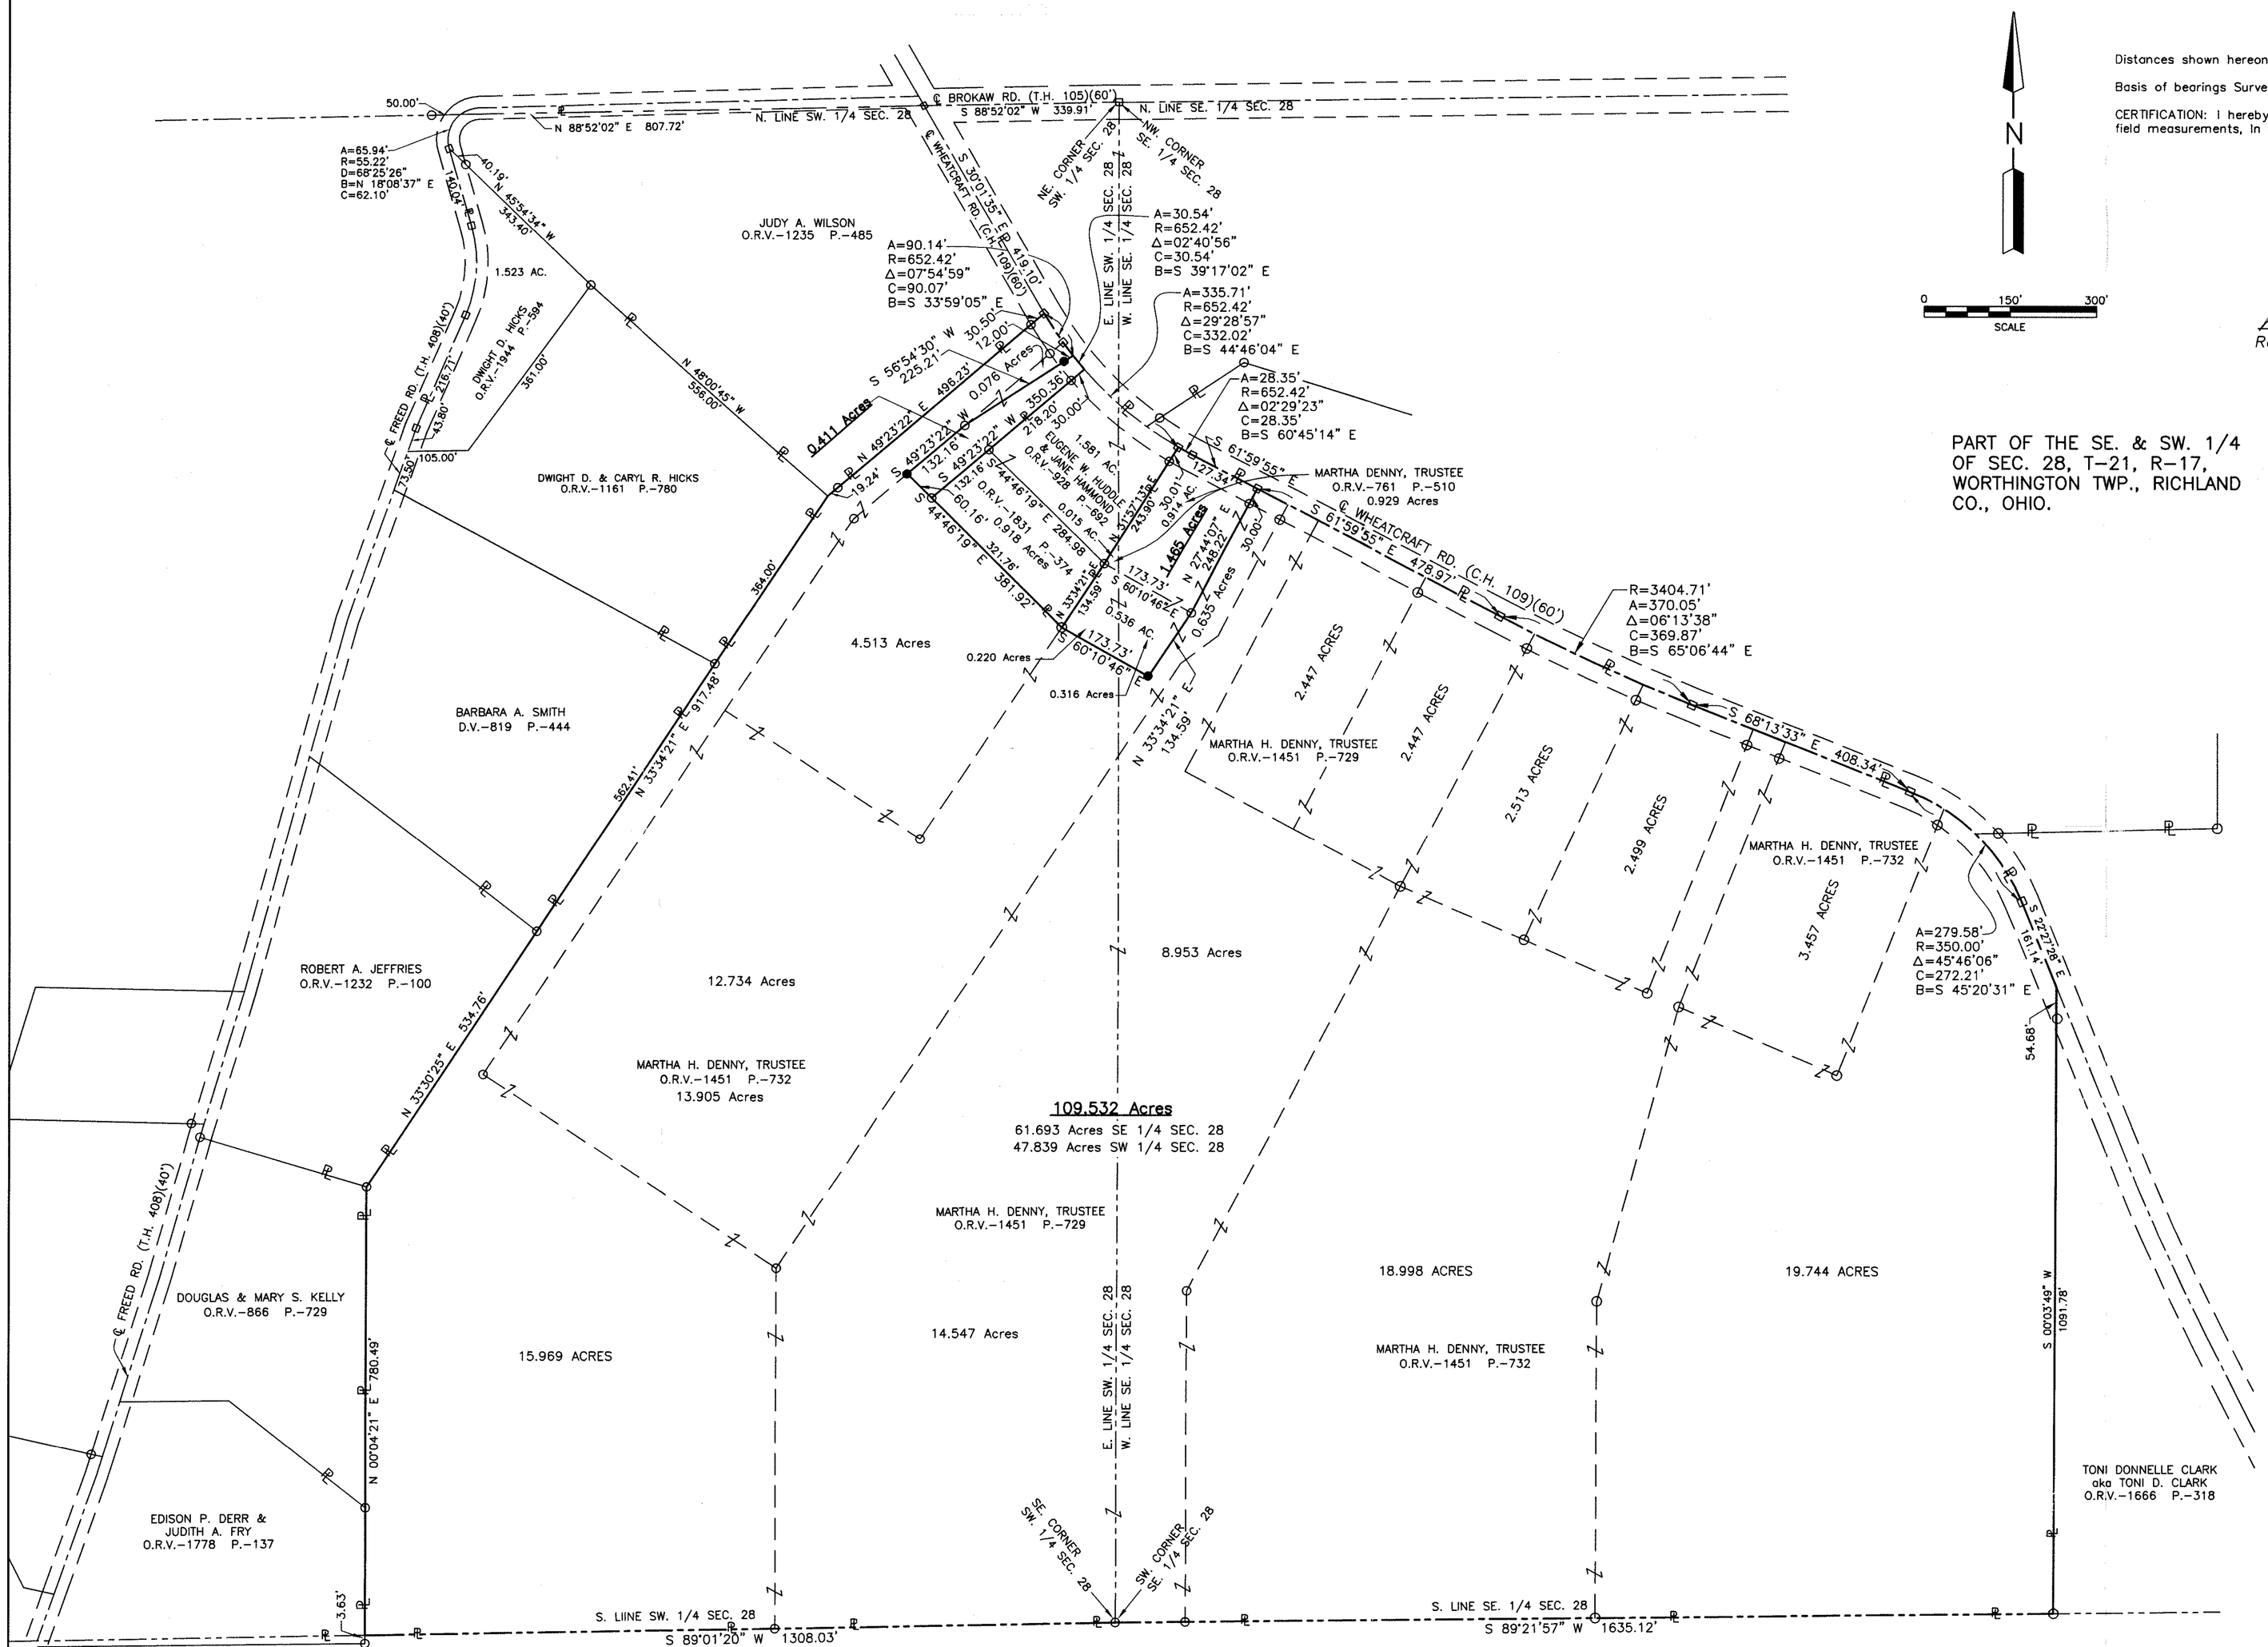

SURVEY FOR MARTHA H. DENNY TRUSTEE

DRAWN	CHECKED	SCALE	DATE
R.L.S.		1" = 150'	01-07-13
JOB NO SM-1736		SHEET 1 OF 1	