SUBDIVISION OF LOT 11060 - LOT 8632½ & O.L.38-B, City of Mansfield, Richland County Ohio - July-1946.

We hereby certify that we are the owners of the realestate represented by this plat to be subdivided and we further state that the location, dimensions and [illegible] are correct as shown.

W. H. Bruaman
W. E. Miller
Earl J. Buckhan
Lilian E. Gray
Camilla M. Gray

The subdivision of the enclosed lots and out lot is hereby accepted and approved by W. H. Emerson Secy. to the Planning Commission Date 7/17/46 of the City of Mansfield Ohio.

This plat is hereby approved [illegible] City Engineer.

I hereby certify that I have surveyed the site and have made this plat. [illegible] in street lines and no [illegible] indications.

Boyd W. Wierman 7/8/46
Registered Civil Engineer

County of Richland
State of Ohio --- SS.

Before me a Notary Public in and for said county and state personally appeared the above owners who recognize their signatures to be their free act and deed for the purposes [illegible]. IN WITNESS WHEREOF, I hereunto affix my signature and official seal this 31 day of July 1946.
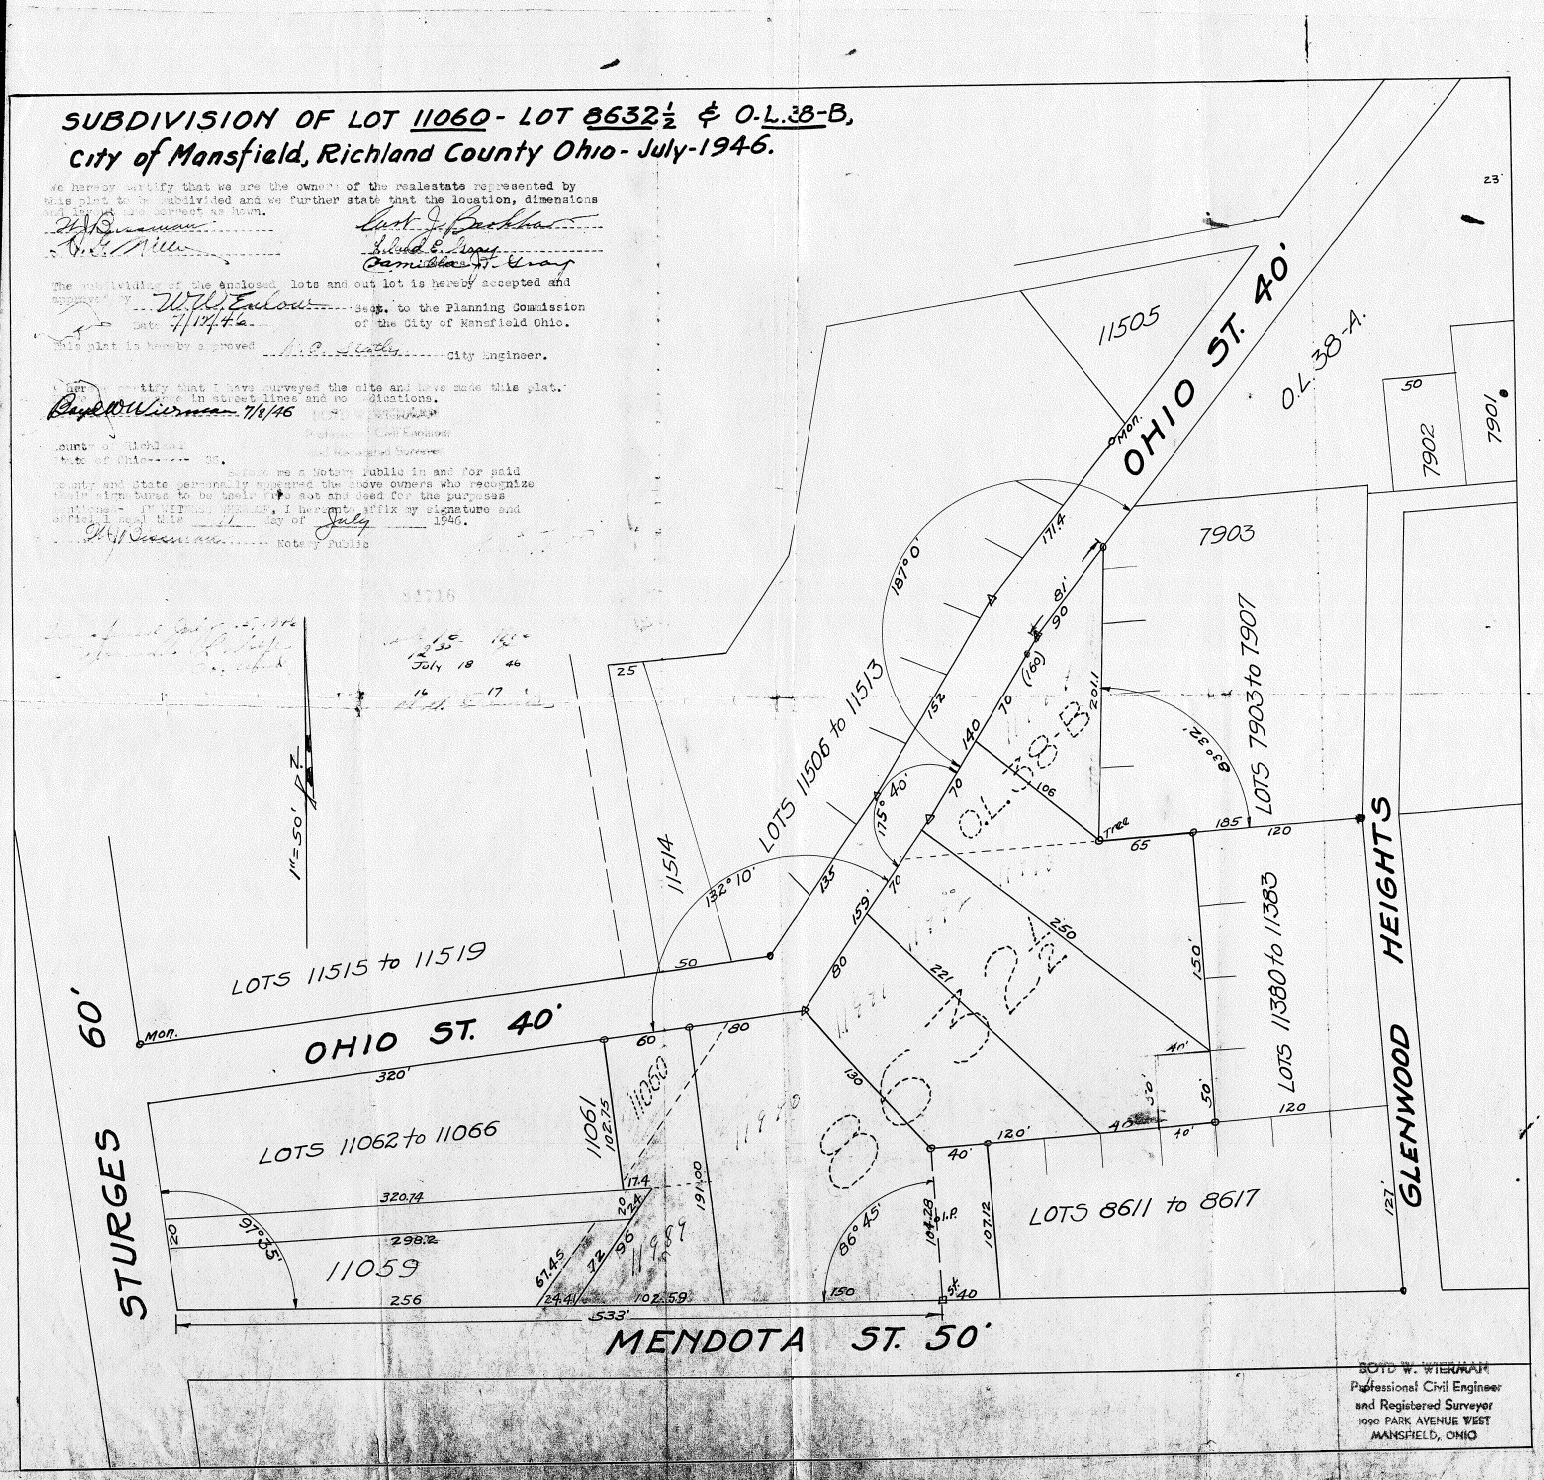
W. H. Bruaman Notary Public