BURKHART'S REPLAT

OF LOTS 8337 THRU 8342

MANSFIELD, OHIO.

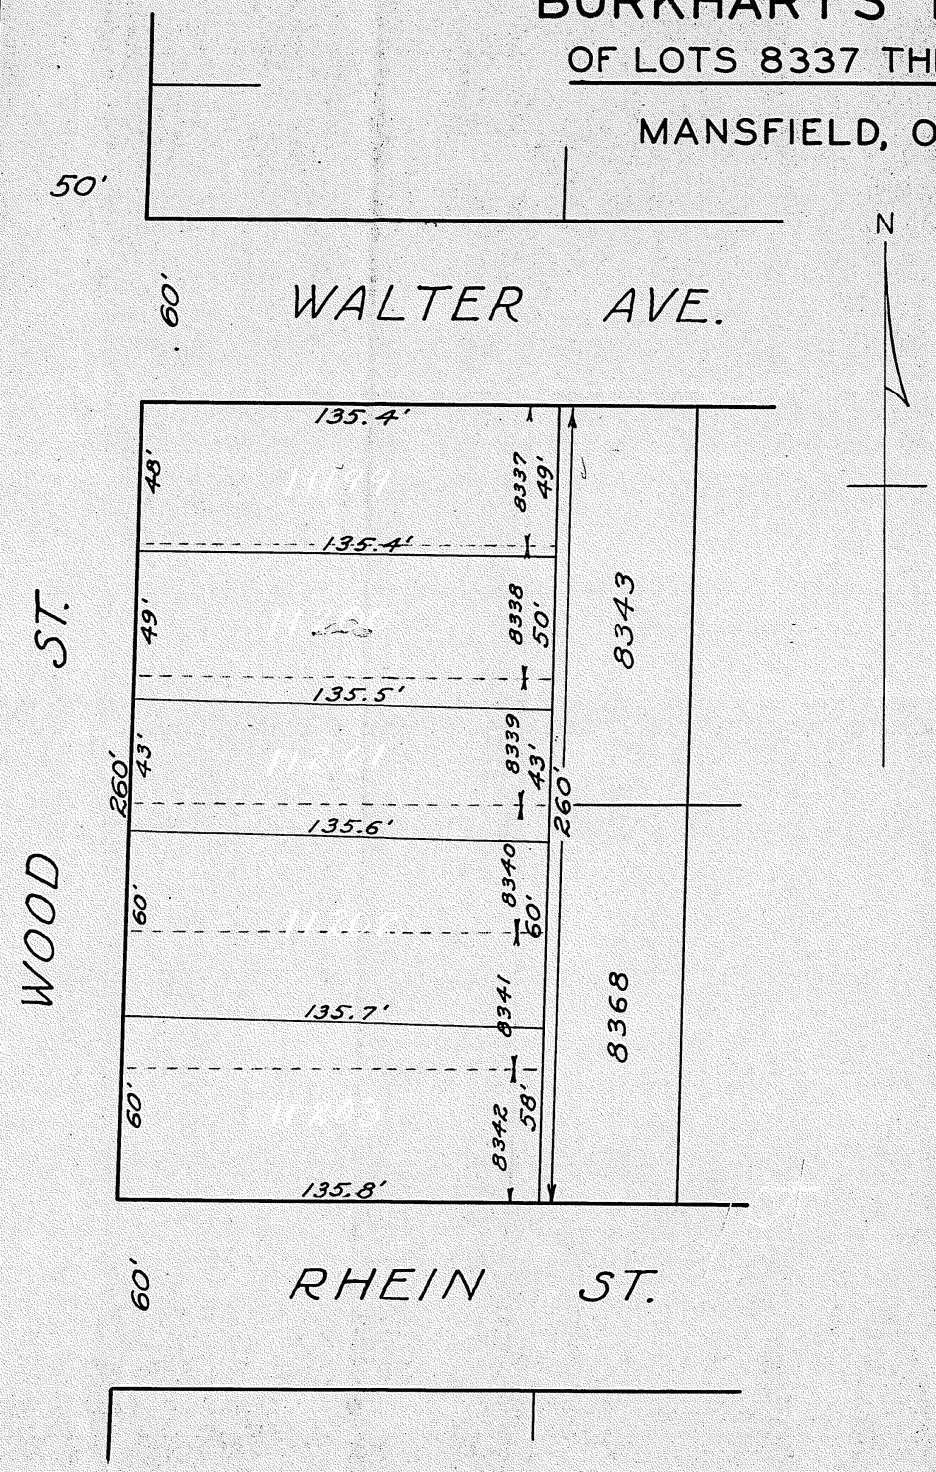

I HEREBY CERTIFY THAT THE WITHIN PLAT AND NOTES ARE CORRECT, IRON PINS MARK THE CORNERS OF EACH LOT, AND, AS NO STREETS ARE CHANGED OR INVOLVED THE APPROVAL OF CITY COUNCIL OR CITY PLANNING COMMISSION IS NOT REQUIRED.

Walter Rusk

WE THE UNDERSIGNED OWNERS OF ALL THE LOTS REPLATTED BY THE WITHIN PLAT DO HEREBY ACCEPT AND ADOPT THIS REPLAT OF OUR LOTS, AS OUR FREE ACT AND DEED THIS 1st DAY OF JUNE 1938.

Witnesseth	Owners signatures
York Durham	R. H. Burkhart
Marjorie M. Friday	Eva M. Burkhart

STATE OD OHIO SS
COUNTY OF RICHLAND

PERSONALLY APPEARED BEFORE ME A NOTARY PUBLIC IN AND FOR SAID COUNTY AND STATE THE ABOVE SIGNED OWNERS WHO ACKNOWLEDGED THE SIGNING OF THE WITHIN PLAT FOR THE USES AND PURPOSES SHOWN HEREON. IN TESTIMONAY WHEREOF I HEREUNTO AFFIX MY HAND AND OFFICIAL SEAL THIS 1st DAY OF JUNE, 1938.

H. B. Durham
NOTARY PUBLIC.

My commission expires Mch. 2nd 1941 seal

APPROVED. W. C. Statler 1938
W.C.Statler, City Engr.