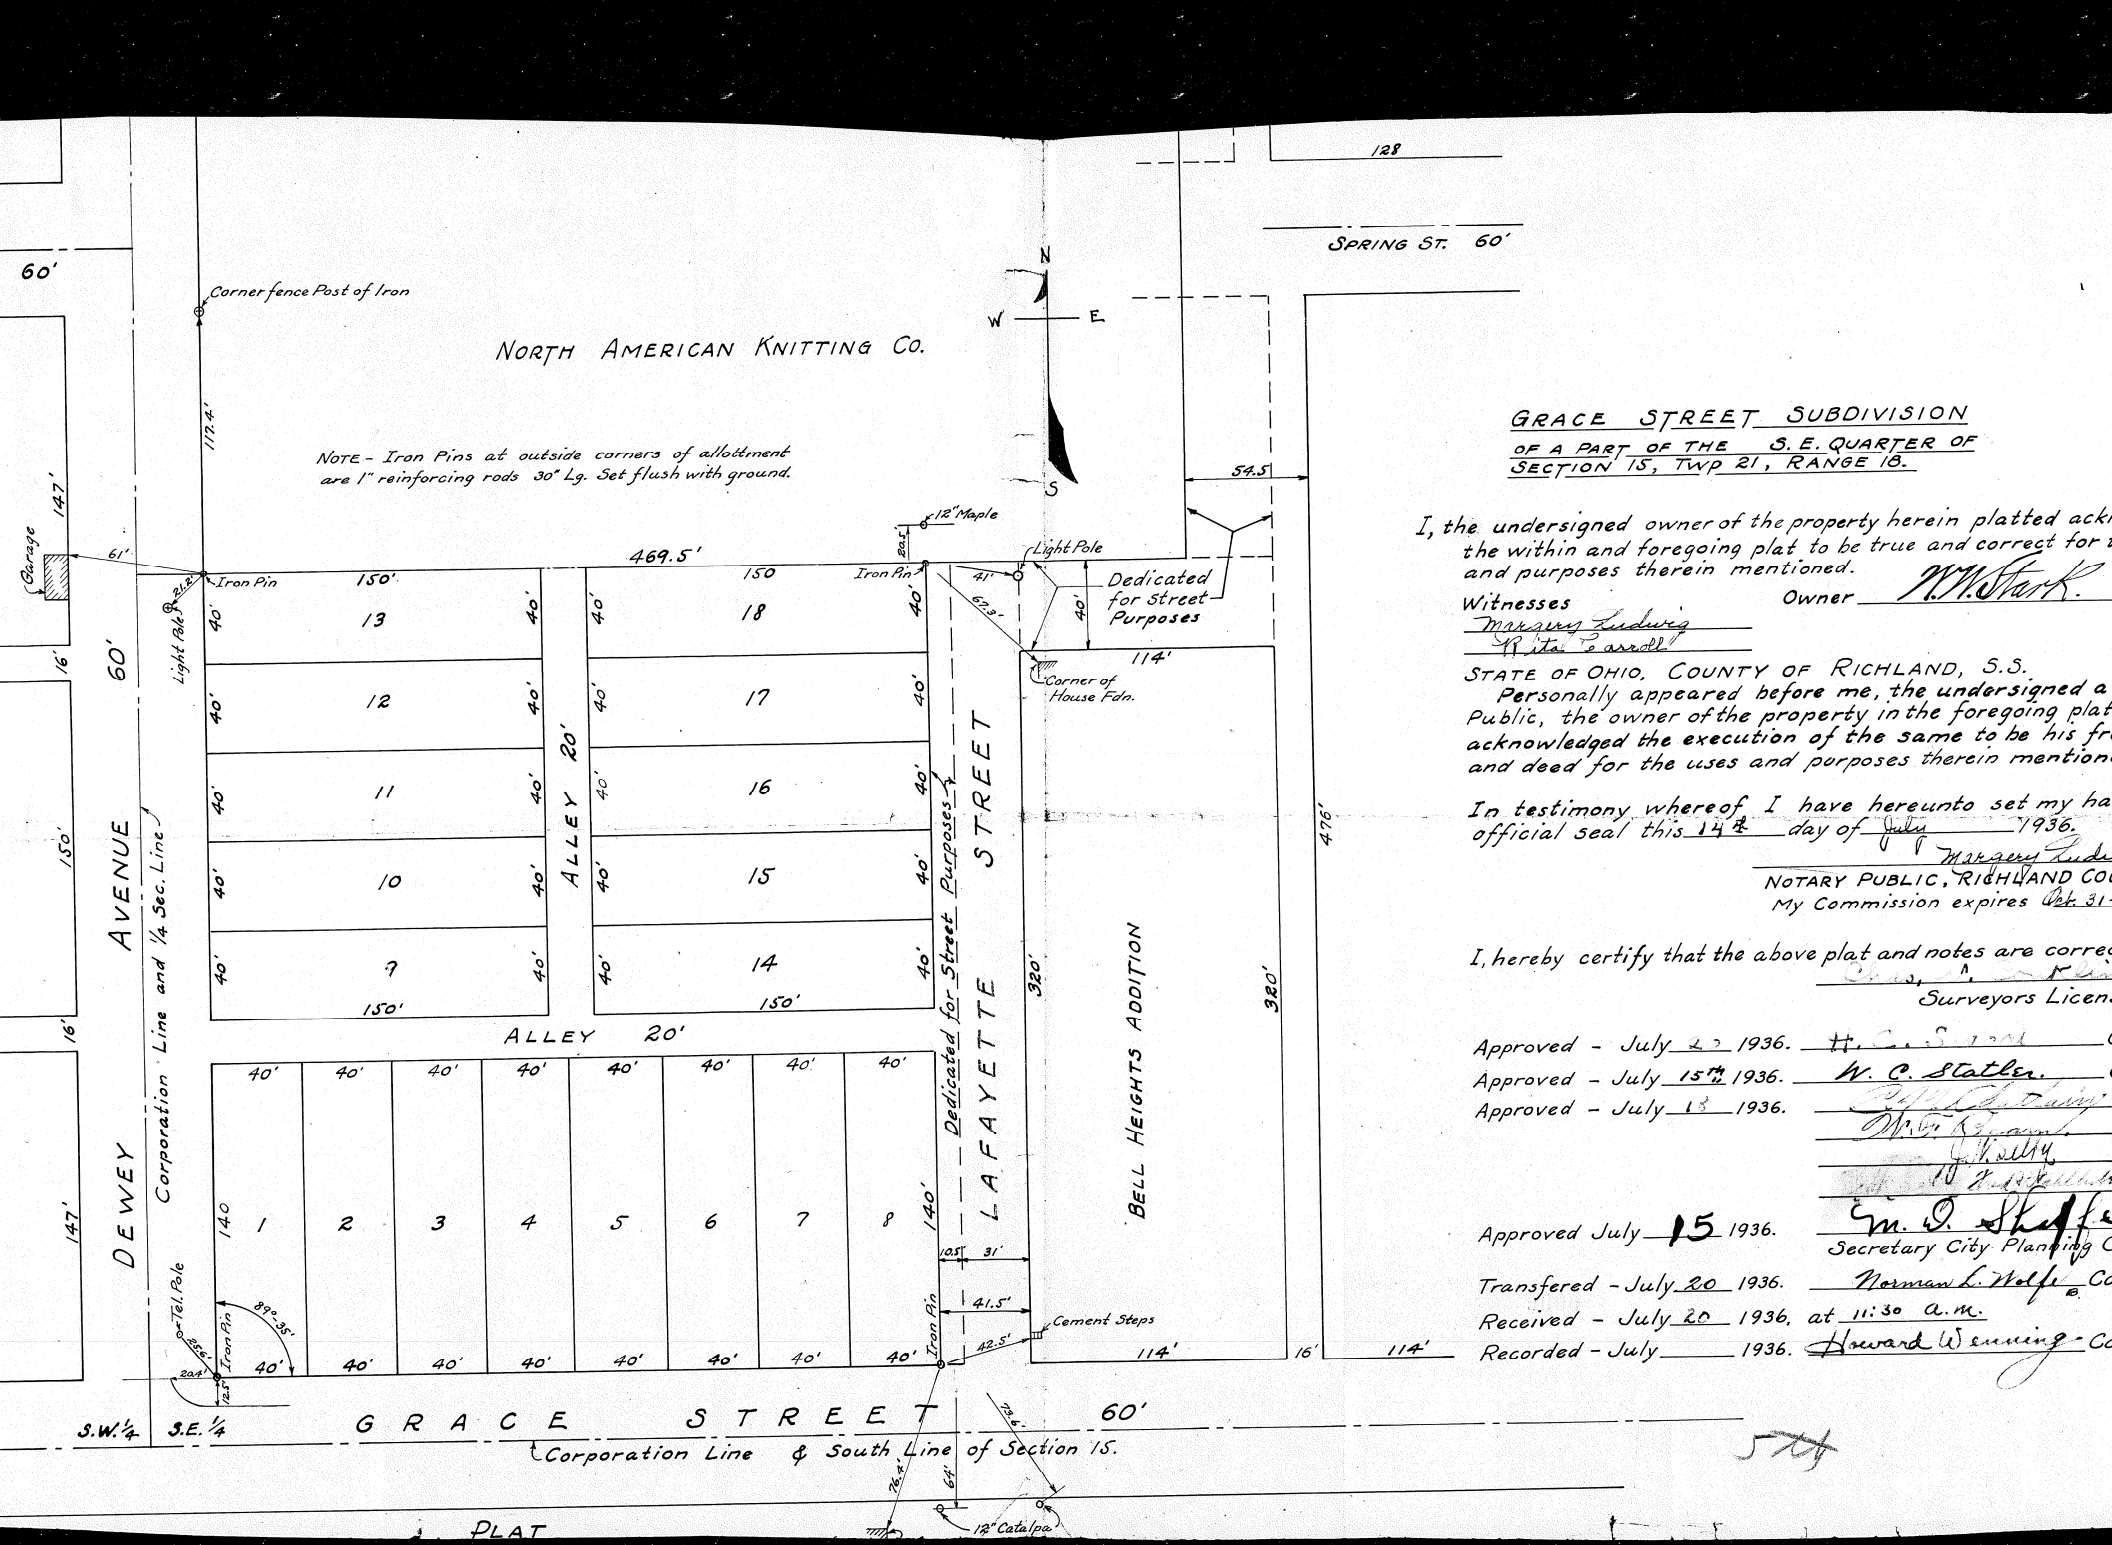

GRACE STREET SUBDIVISION

OF A PART OF THE S.E. QUARTER OF SECTION 15, TWP 21, RANGE 18.

I, the undersigned owner of the property herein platted ackn
the within and foregoing plat to be true and correct for t
and purposes therein mentioned.

Owner W.W. Stark.

Witnesses
Margery Ludwig
Rita Carroll

STATE OF OHIO, COUNTY OF RICHLAND, S.S.
Personally appeared before me, the undersigned a
Public, the owner of the property in the foregoing plat
acknowledged the execution of the same to be his fr
and deed for the uses and purposes therein mention

In testimony whereof I have hereunto set my ha
official seal this 14th day of July 1936.

Margery Ludw
NOTARY PUBLIC, RICHLAND CO
My Commission expires Oct. 31-

I, hereby certify that the above plat and notes are correc
Surveyors Licen

Approved - July 22 1936. H. C. Statler
Approved - July 15th 1936. W. C. Statler.
Approved - July 18 1936.
M. D. Rogers.
J. V. Selby
H. Kaufman

Approved July 15 1936. Wm. D. Shaffer
Secretary City Planning C

Transfered - July 20 1936. Norman L. Wolfe Co
Received - July 20 1936, at 11:30 a.m.
Recorded - July ____ 1936. Howard W. Ennis - Co