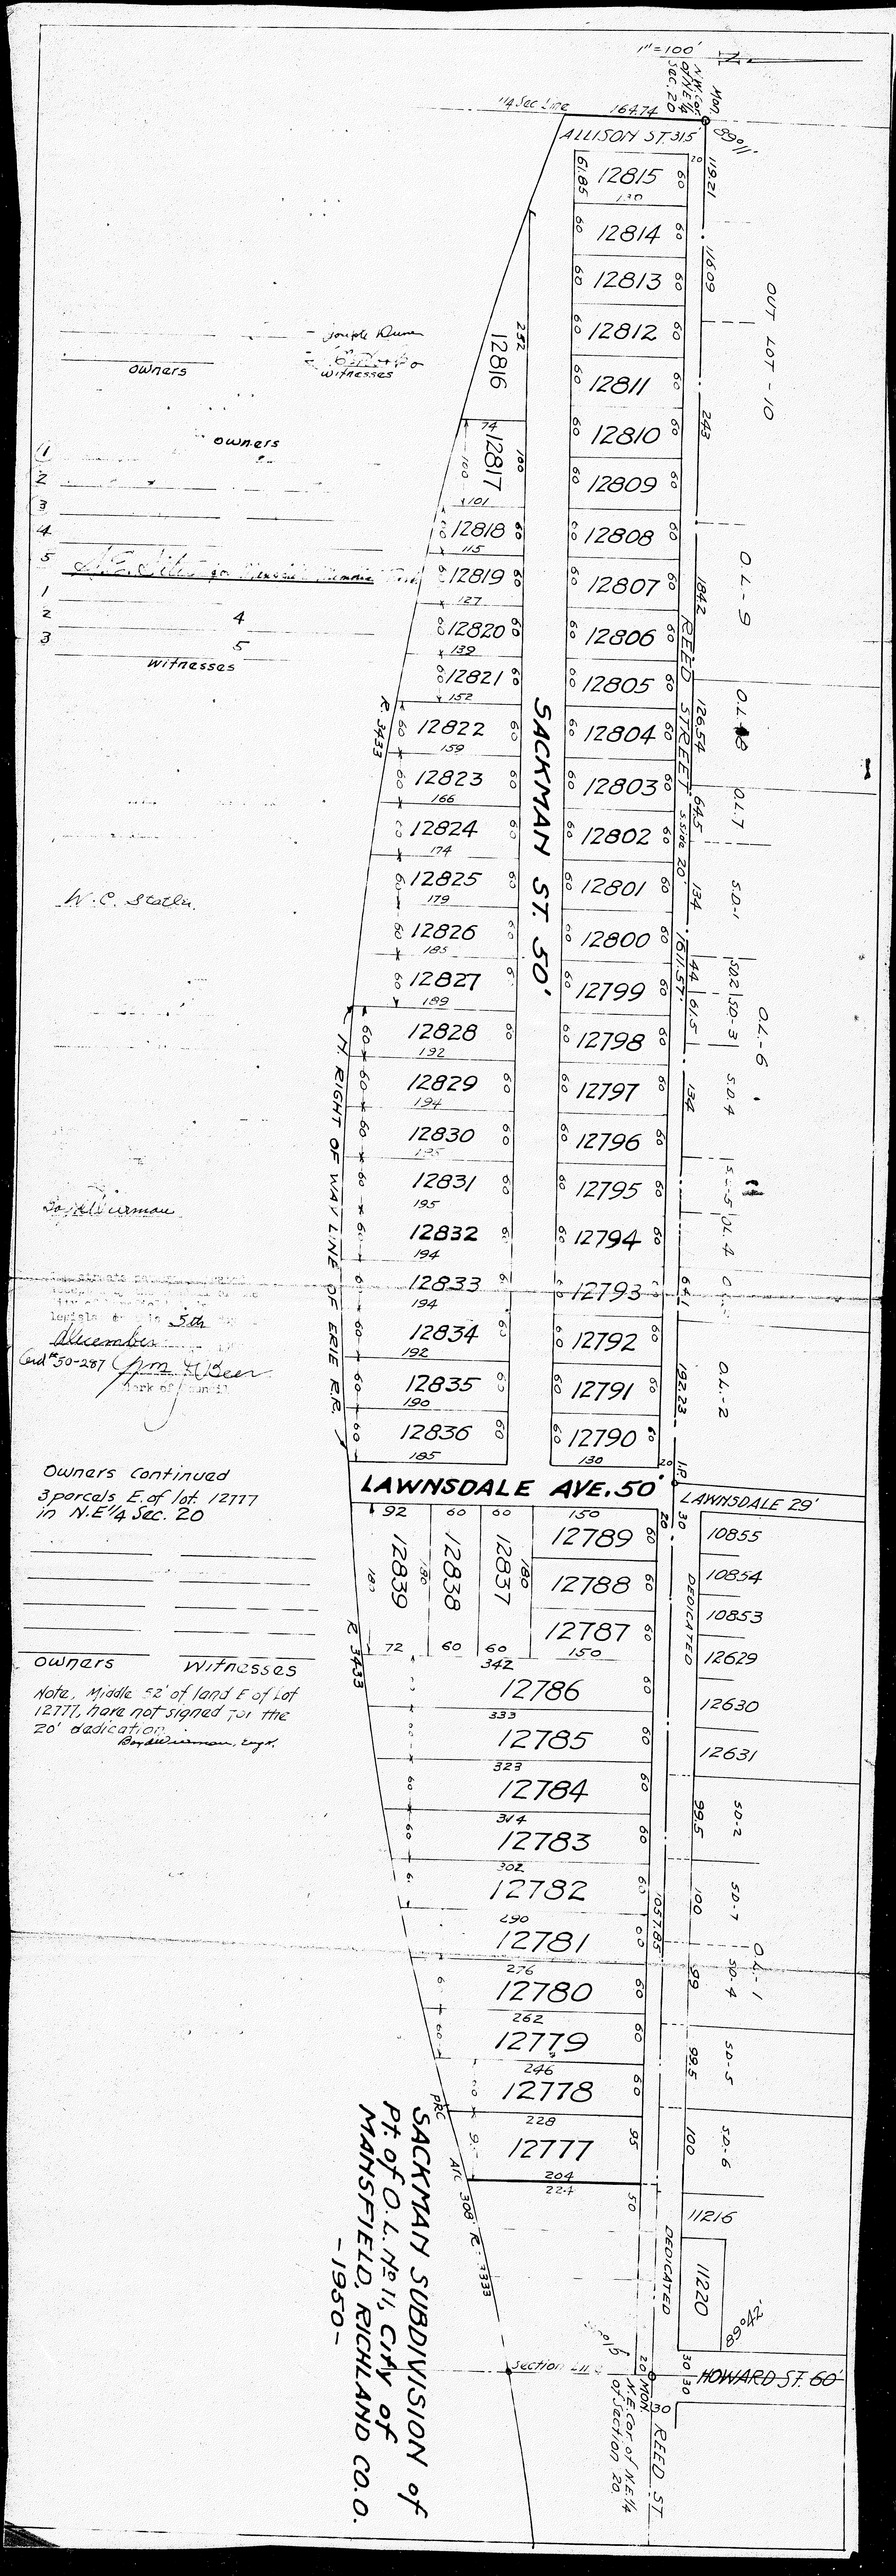
SACKMAN SUBDIVISION of Pt. of O.L. No 11, City of MANSFIELD, RICHLAND CO. O.
- 1950 -
SACKMAN ST. 50'
LAWNSDALE AVE. 50'
HOWARD ST. 60'
REED ST.
ALLISON ST. 315'
OUT LOT - 10
O.L. 9
O.L. 8
O.L. 7
O.L. 6
O.L. 5
O.L. 4
O.L. 3
O.L. 2
O.L. 1
N. RIGHT OF WAY LINE OF ERIE R.R.
R 3433
Owners
Witnesses
Owners Continued
3 parcels E. of lot 12777 in N.E 1/4 Sec. 20
Note, Middle 52' of land E of Lot 12777, have not signed for the 20' dedication.
Section 11
N.E. cor of N.E. 1/4 of Section 20
N.W. cor of N.E. 1/4 Sec. 20
1/4 Sec. Line 1647.4'
1" = 100'
DEDICATED