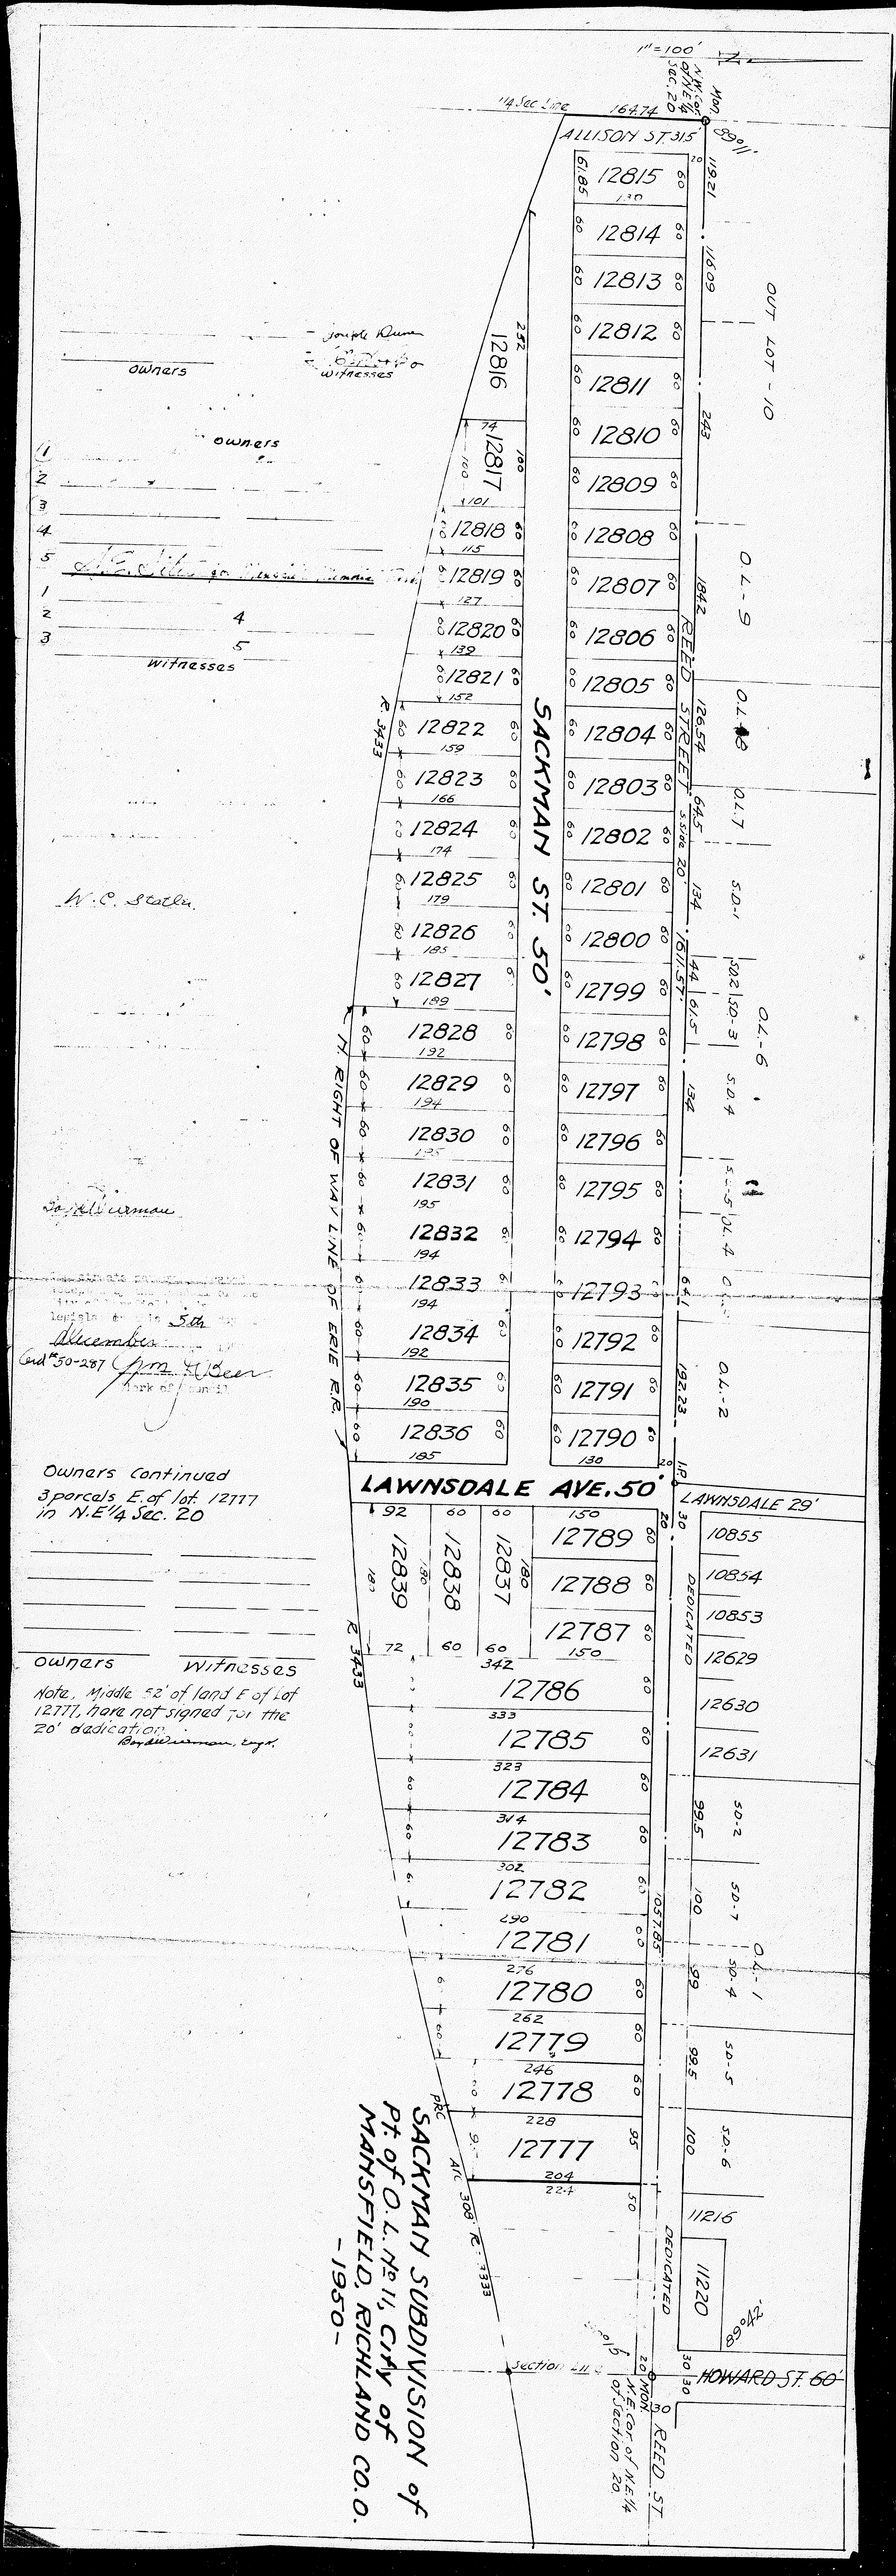
SACKMAN SUBDIVISION of Pt. of O.L. No 11, CITY of MANSFIELD, RICHLAND CO. O.
- 1950 -
SACKMAN ST. 50'
REED STREET
ALLISON ST. 315'
LAWNSDALE AVE. 50'
LAWNSDALE 29'
HOWARD ST. 60'
N. RIGHT OF WAY LINE OF ERIE R.R.
OUT LOT - 10
O.L. - 9
O.L. - 8
O.L. - 7
O.L. - 6
O.L. - 5
O.L. - 4
O.L. - 3
O.L. - 2
O.L. - 1
DEDICATED
Owners
Witnesses
Owners Continued
3 parcels E. of lot 12777 in N.E. 1/4 Sec. 20
Note, Middle 52' of land E of Lot 12777, have not signed for the 20' dedication.
Section 11
N.E. cor of N.E. 1/4 of Section 20
N.W. cor of N.E. 1/4 Sec. 20
1/4 Sec. Line
1" = 100'