
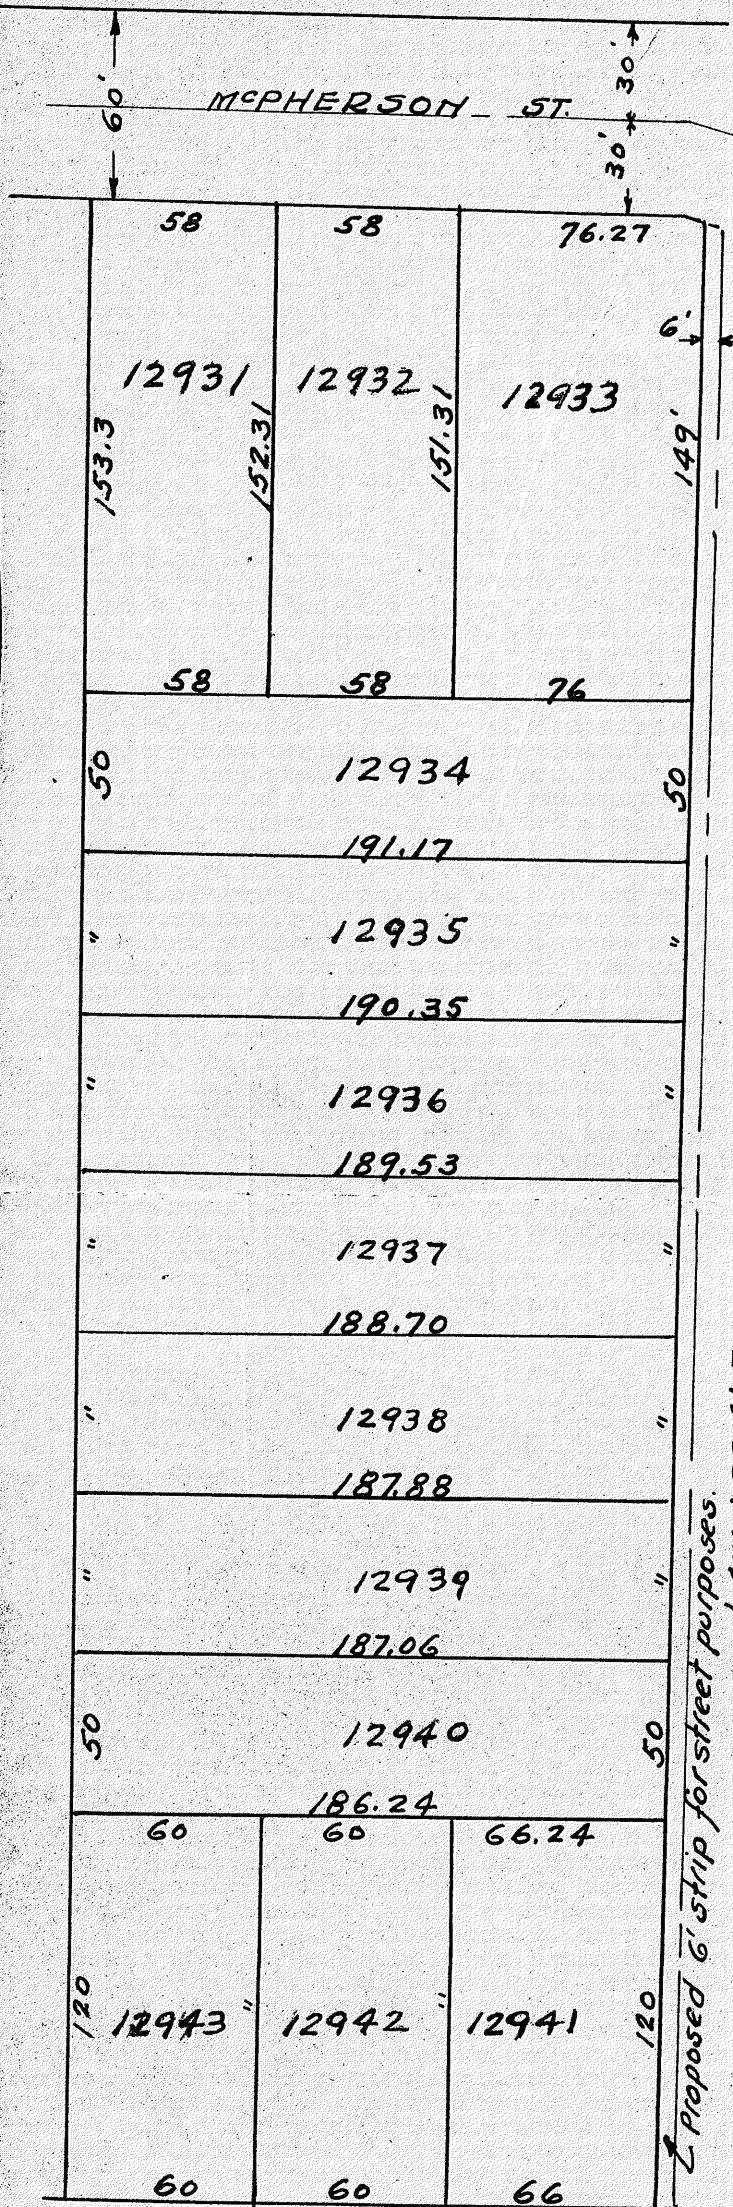


TANNER SUB-DIVISION OF OUTLOT #2

IN THE S.E. 1/4 SEC. 17, MADISON TWP. MANSFIELD, OHIO.

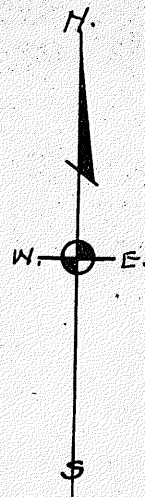

We the undersigned owners of O.L. #2 as herein
platted, hereby certify that the location, dimen-
sions and style of allotment to be correct for
the purposes mentioned and that all of the
streets are hereby dedicated to public use.

Witnesses -

Owners -

Ruthann Groscock

Edith A. Tanner

Opal Hoesinger

Mary A. Tanner

Mary Kay Tanner

STATE OF OHIO -

County of Richland ss.

Before me a Notary Public in and for said County
and state, personally appeared the above signers,
who recognize their signatures to be their free act and
deed. IN WITNESS WHEREOF I have hereunto affix my
name and official seal this _____ day of _____ 1952

Signed

Notary Public

I hereby certify that the within plat and notes are
correct.

Boyd Dierman
Surveyor.

Approved: Boyd Dierman City Engineer.

Accepted and approved by the Planning Commission
of the City of Mansfield, Ohio.

Secretary.

C. J. Stedman

Transferred: July 2, 1952

Norman S. Volk
County Auditor

Recorded:

County Recorder.

July 2, 1952
1:15 PM

Boyd Dierman