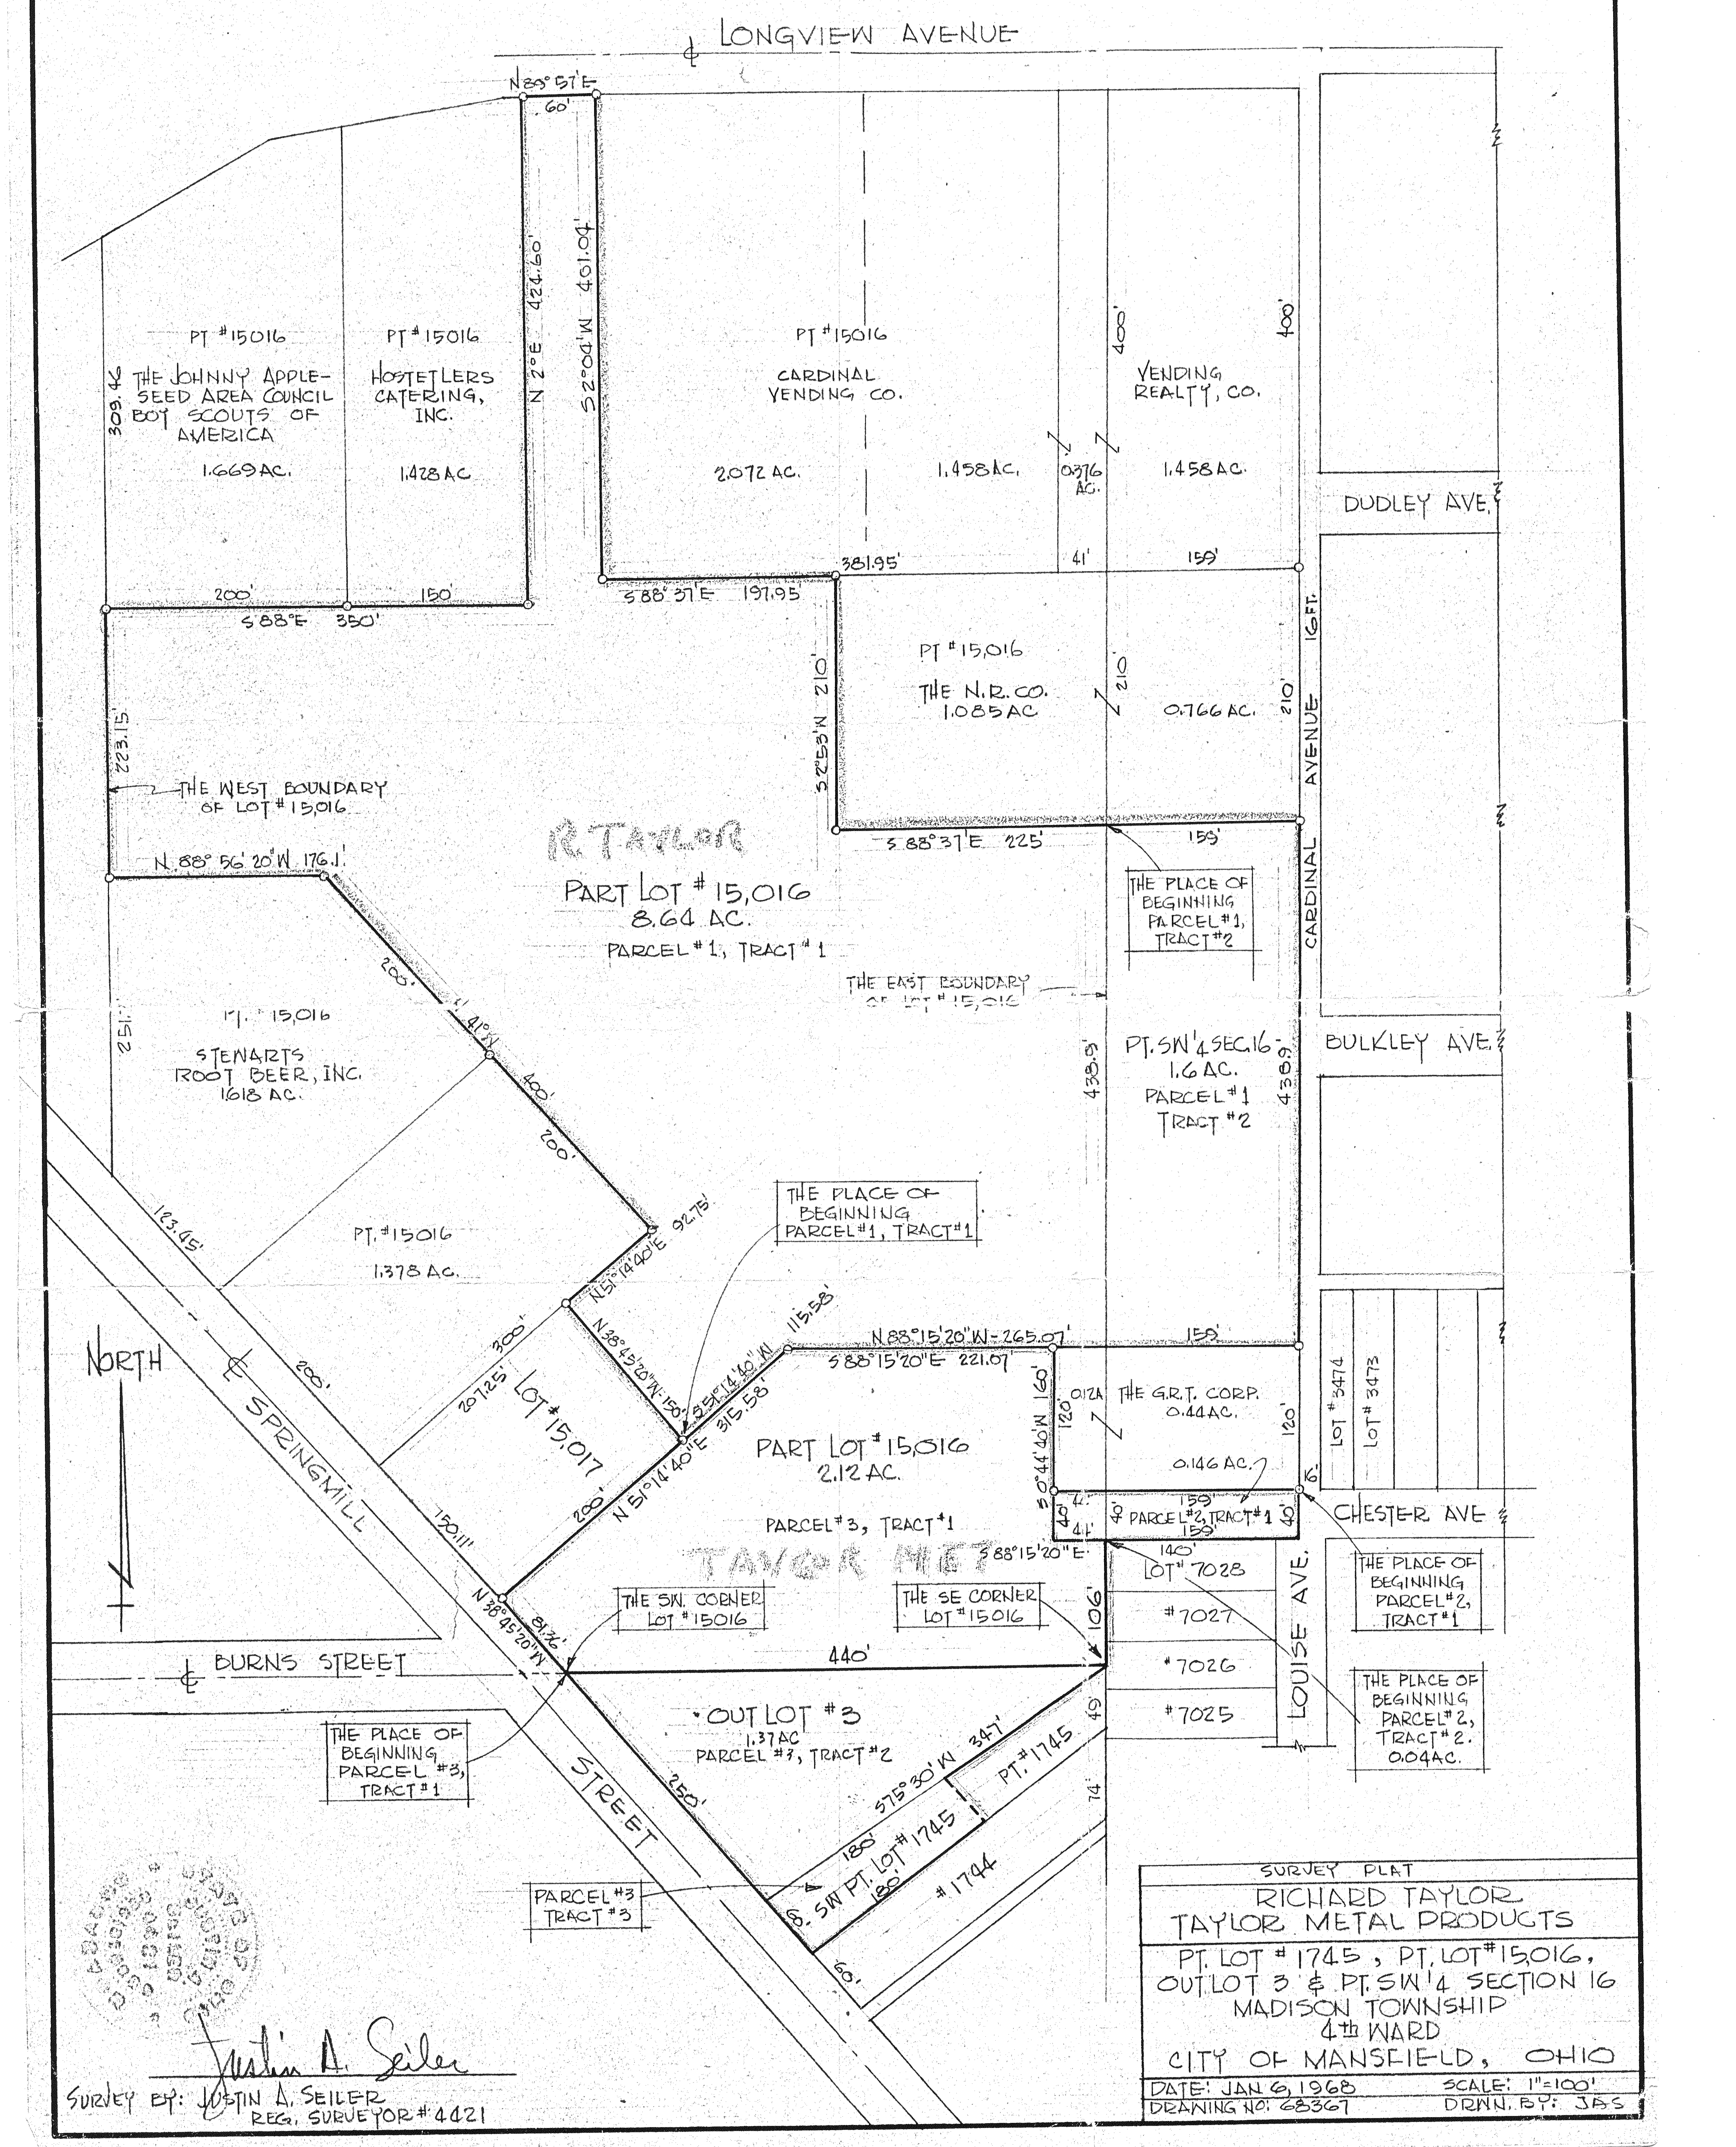
LONGVIEW AVENUE
N 89° 57' E
60'
N 2° E 424.60'
S 2°04' W 401.04'
PT #15016
THE JOHNNY APPLE-SEED AREA COUNCIL BOY SCOUTS OF AMERICA
1.669 AC.
309.46
PT #15016
HOSTETLERS CATERING, INC.
1.428 AC
PT #15016
CARDINAL VENDING CO.
2.072 AC.
1.458 AC.
0.376 AC.
400'
VENDING REALTY, CO.
1.458 AC.
400'
DUDLEY AVE.
200'
150'
S 88° E 350'
S 88° 37' E 197.95
381.95'
41'
159'
PT #15,016
THE N.R. CO.
1.085 AC
0.766 AC.
S 2°53' W 210'
210'
210'
16 FT.
CARDINAL AVENUE
223.15'
THE WEST BOUNDARY OF LOT #15,016
R TAYLOR
PART LOT # 15,016
8.64 AC.
PARCEL #1, TRACT #1
S 88° 37' E 225'
159'
THE PLACE OF BEGINNING PARCEL #1, TRACT #2
N. 88° 56' 20" W 176.1'
200'
41'
400'
200'
THE EAST BOUNDARY OF LOT #15,016
PT. 15,016
STEWARTS ROOT BEER, INC.
1.618 AC.
251'
PT. SW ¼ SEC.16
1.6 AC.
PARCEL #1
TRACT #2
438.9'
438.9'
BULKLEY AVE.
183.45'
PT. #15016
1.378 AC.
THE PLACE OF BEGINNING PARCEL #1, TRACT #1
N 51° 14' 40" E 92.75'
N 38° 45' 20" W 150'
S 51° 14' 40" W 115.58'
315.58'
N 88° 15' 20" W - 265.07'
S 88° 15' 20" E 221.07'
159'
300'
207.25'
LOT #15,017
200'
N 51° 14' 40" E
NORTH
SPRINGMILL STREET
200'
150.11'
N 38° 45' 20" W
81.36'
PART LOT # 15,016
2.12 AC.
PARCEL #3, TRACT #1
TAYLOR MET
S 0° 44' 40" W 160'
120'
0.12A
THE G.R.T. CORP.
0.44 AC.
0.146 AC.
120'
16'
LOT # 3474
LOT # 3473
40'
41'
159'
40'
PARCEL #2, TRACT #1
159'
40'
41'
S 88° 15' 20" E
CHESTER AVE
THE PLACE OF BEGINNING PARCEL #2, TRACT #1
140'
LOT # 7028
#7027
#7026
#7025
LOUISE AVE.
THE PLACE OF BEGINNING PARCEL #2, TRACT #2. 0.04 AC.
THE SW. CORNER LOT #15016
THE SE CORNER LOT #15016
106'
BURNS STREET
440'
OUT LOT #3
1.37 AC
PARCEL #3, TRACT #2
49'
250'
S 75° 30' W 347'
PT. #1745
74'
THE PLACE OF BEGINNING PARCEL #3, TRACT #1
180'
S. SW PT. LOT #1745
180'
68.
#1744
60'
PARCEL #3 TRACT #3

SURVEY PLAT

RICHARD TAYLOR
TAYLOR METAL PRODUCTS

PT. LOT # 1745, PT. LOT # 15,016,
OUT LOT 3 & PT. SW ¼ SECTION 16
MADISON TOWNSHIP
4th WARD
CITY OF MANSFIELD, OHIO

DATE: JAN 6, 1968 SCALE: 1"=100'
DRAWING NO: 68367 DRWN. BY: JAS

Justin A. Seiler

SURVEY BY: JUSTIN A. SEILER
REG. SURVEYOR # 4421