


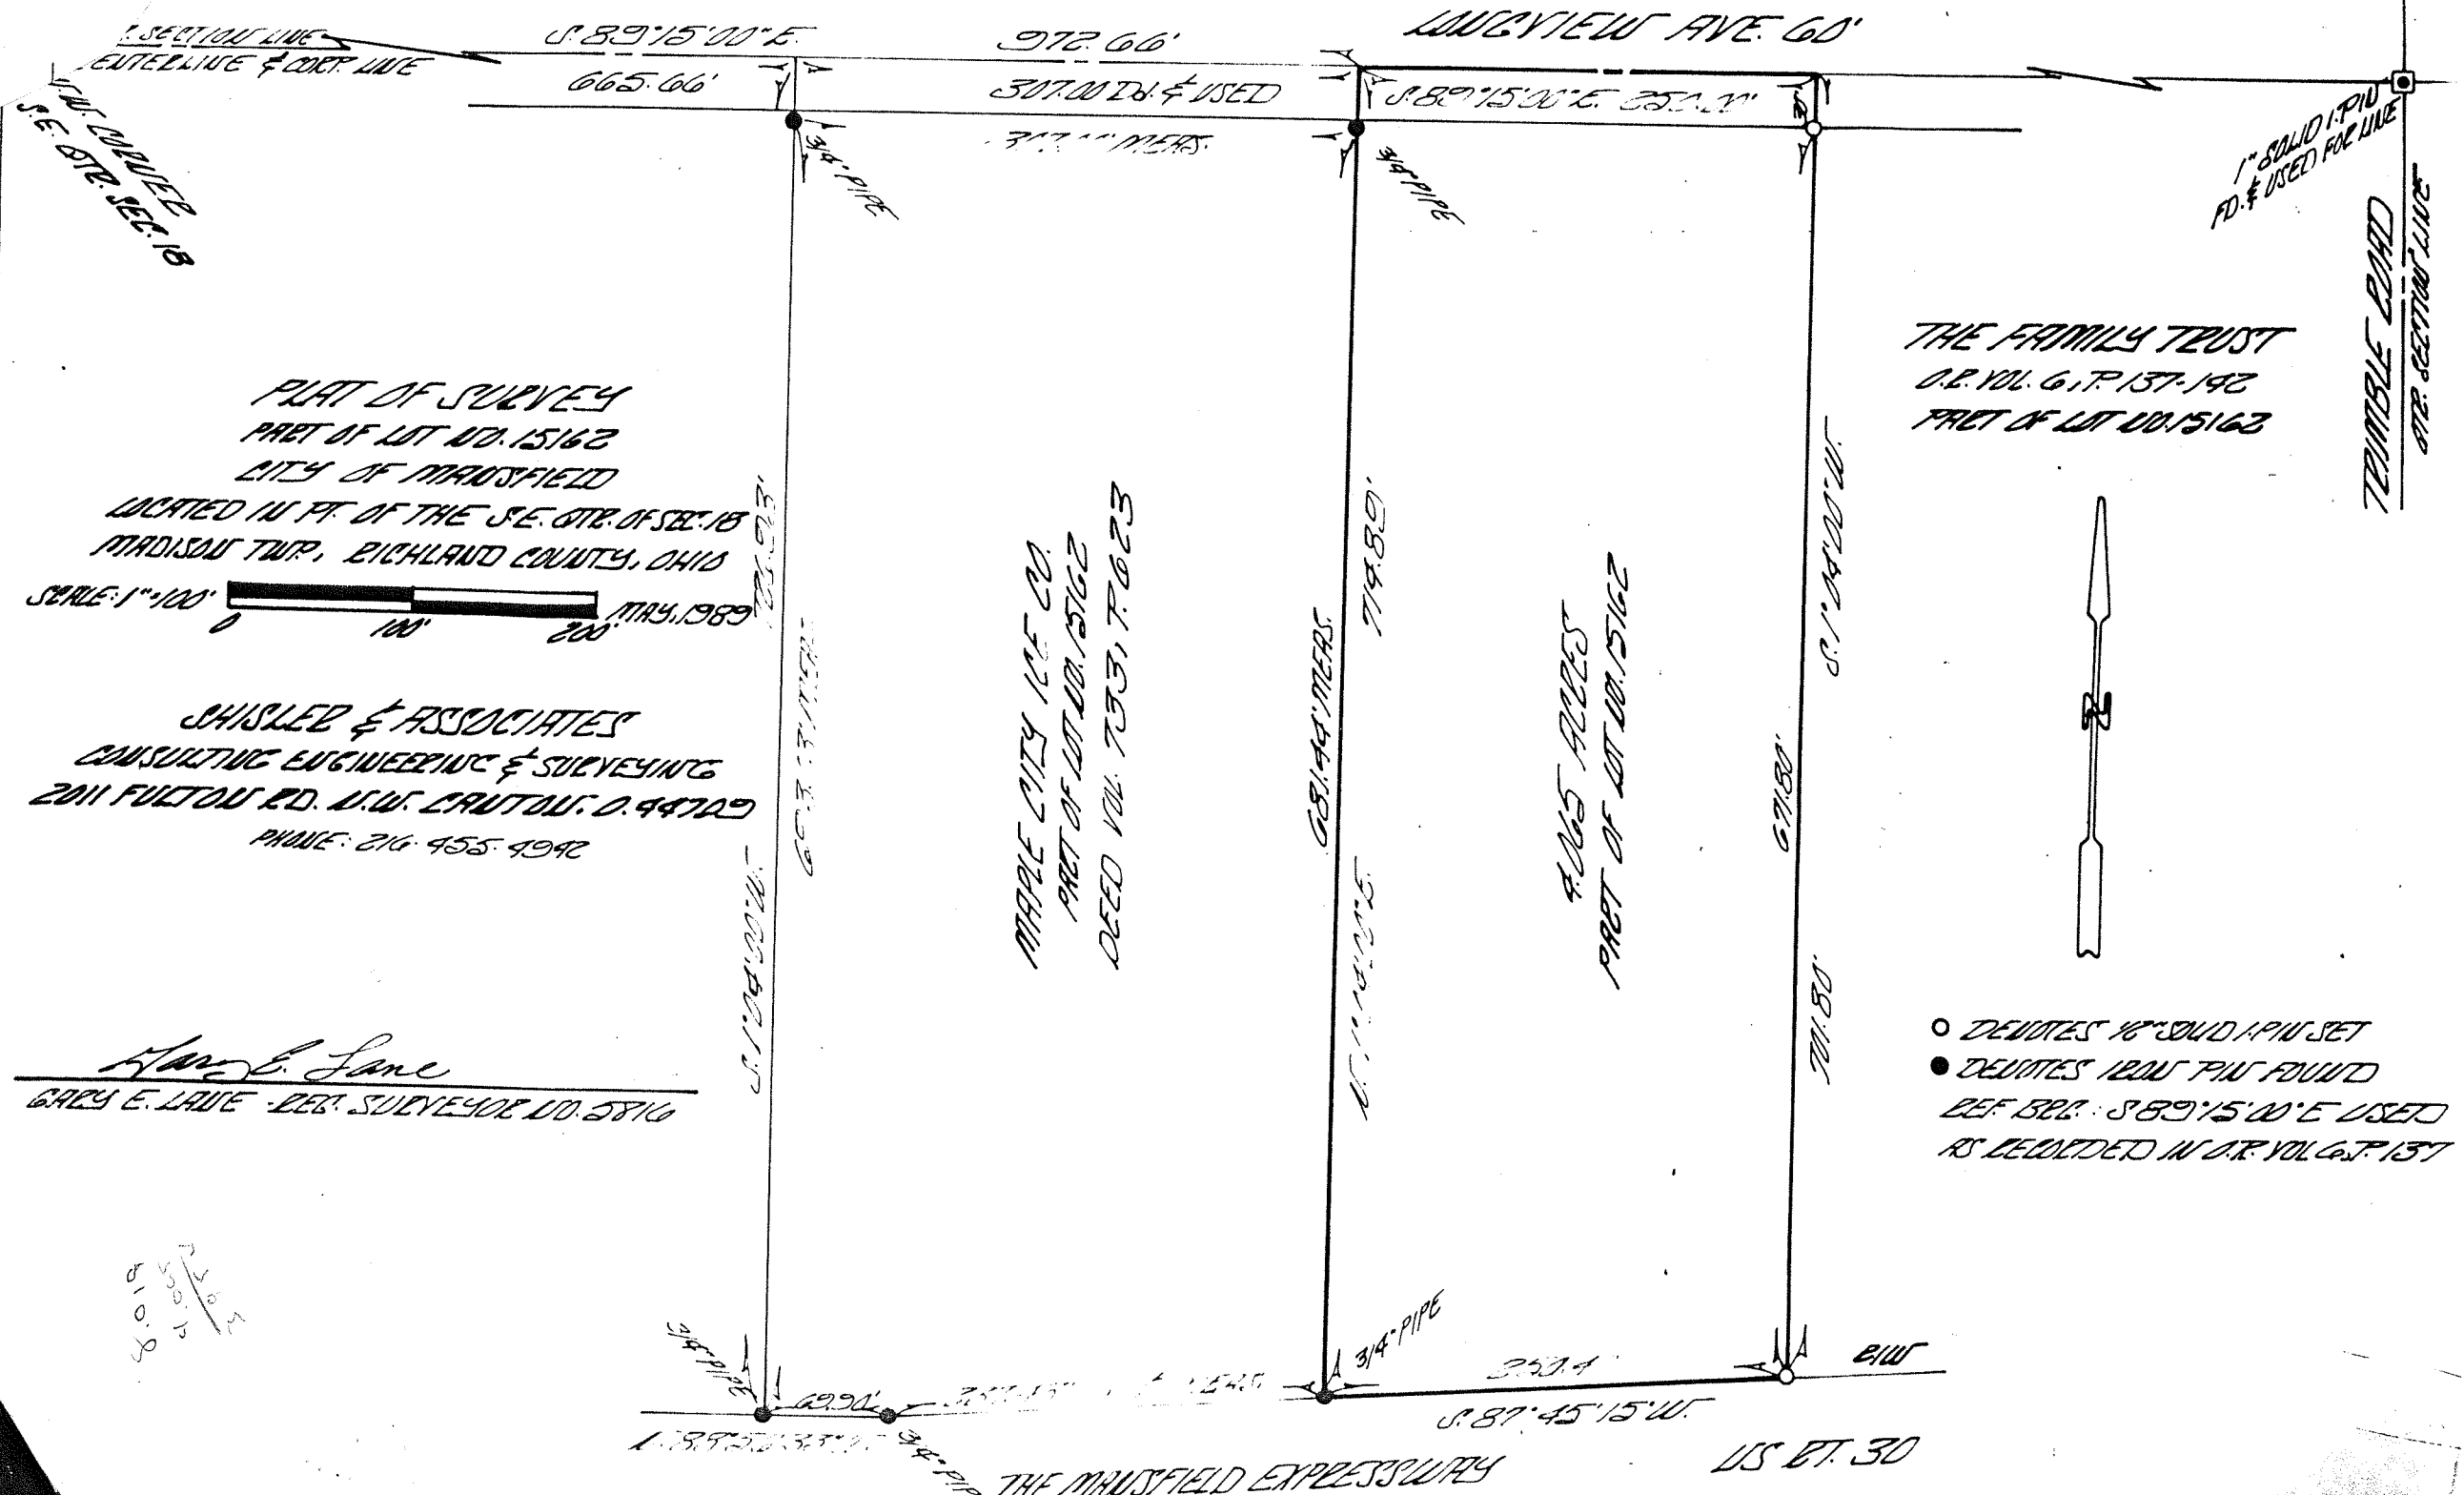

PLAT OF SURVEY
 PART OF LOT NO. 15162
 CITY OF MADSFIELD
 LOCATED IN PT. OF THE SE. QTR. OF SEC. 18
 MADISON TWP., RICHLAND COUNTY, OHIO
 SCALE: 1"=100' 0 100 200 MAY, 1989

SHISLER & ASSOCIATES
 CONSULTING ENGINEERING & SURVEYING
 2011 FULTON RD. N.W. CANTON, OHIO 44709
 PHONE: 216-455-4992

Gary E. Lane
 GARY E. LANE - REG. SURVEYOR NO. 2816

THE FAMILY TRUST
 O.R. VOL. 6, P. 137-142
 PART OF LOT NO. 15162

- DENOTES 1/8" SOLID PIN SET
- DENOTES IRON PIN FOUND
- REF. BRG.: S 89° 15' 00" E USED
- AS RECORDED IN O.R. VOL. 6, P. 137

8.019
 1.065
 6.954