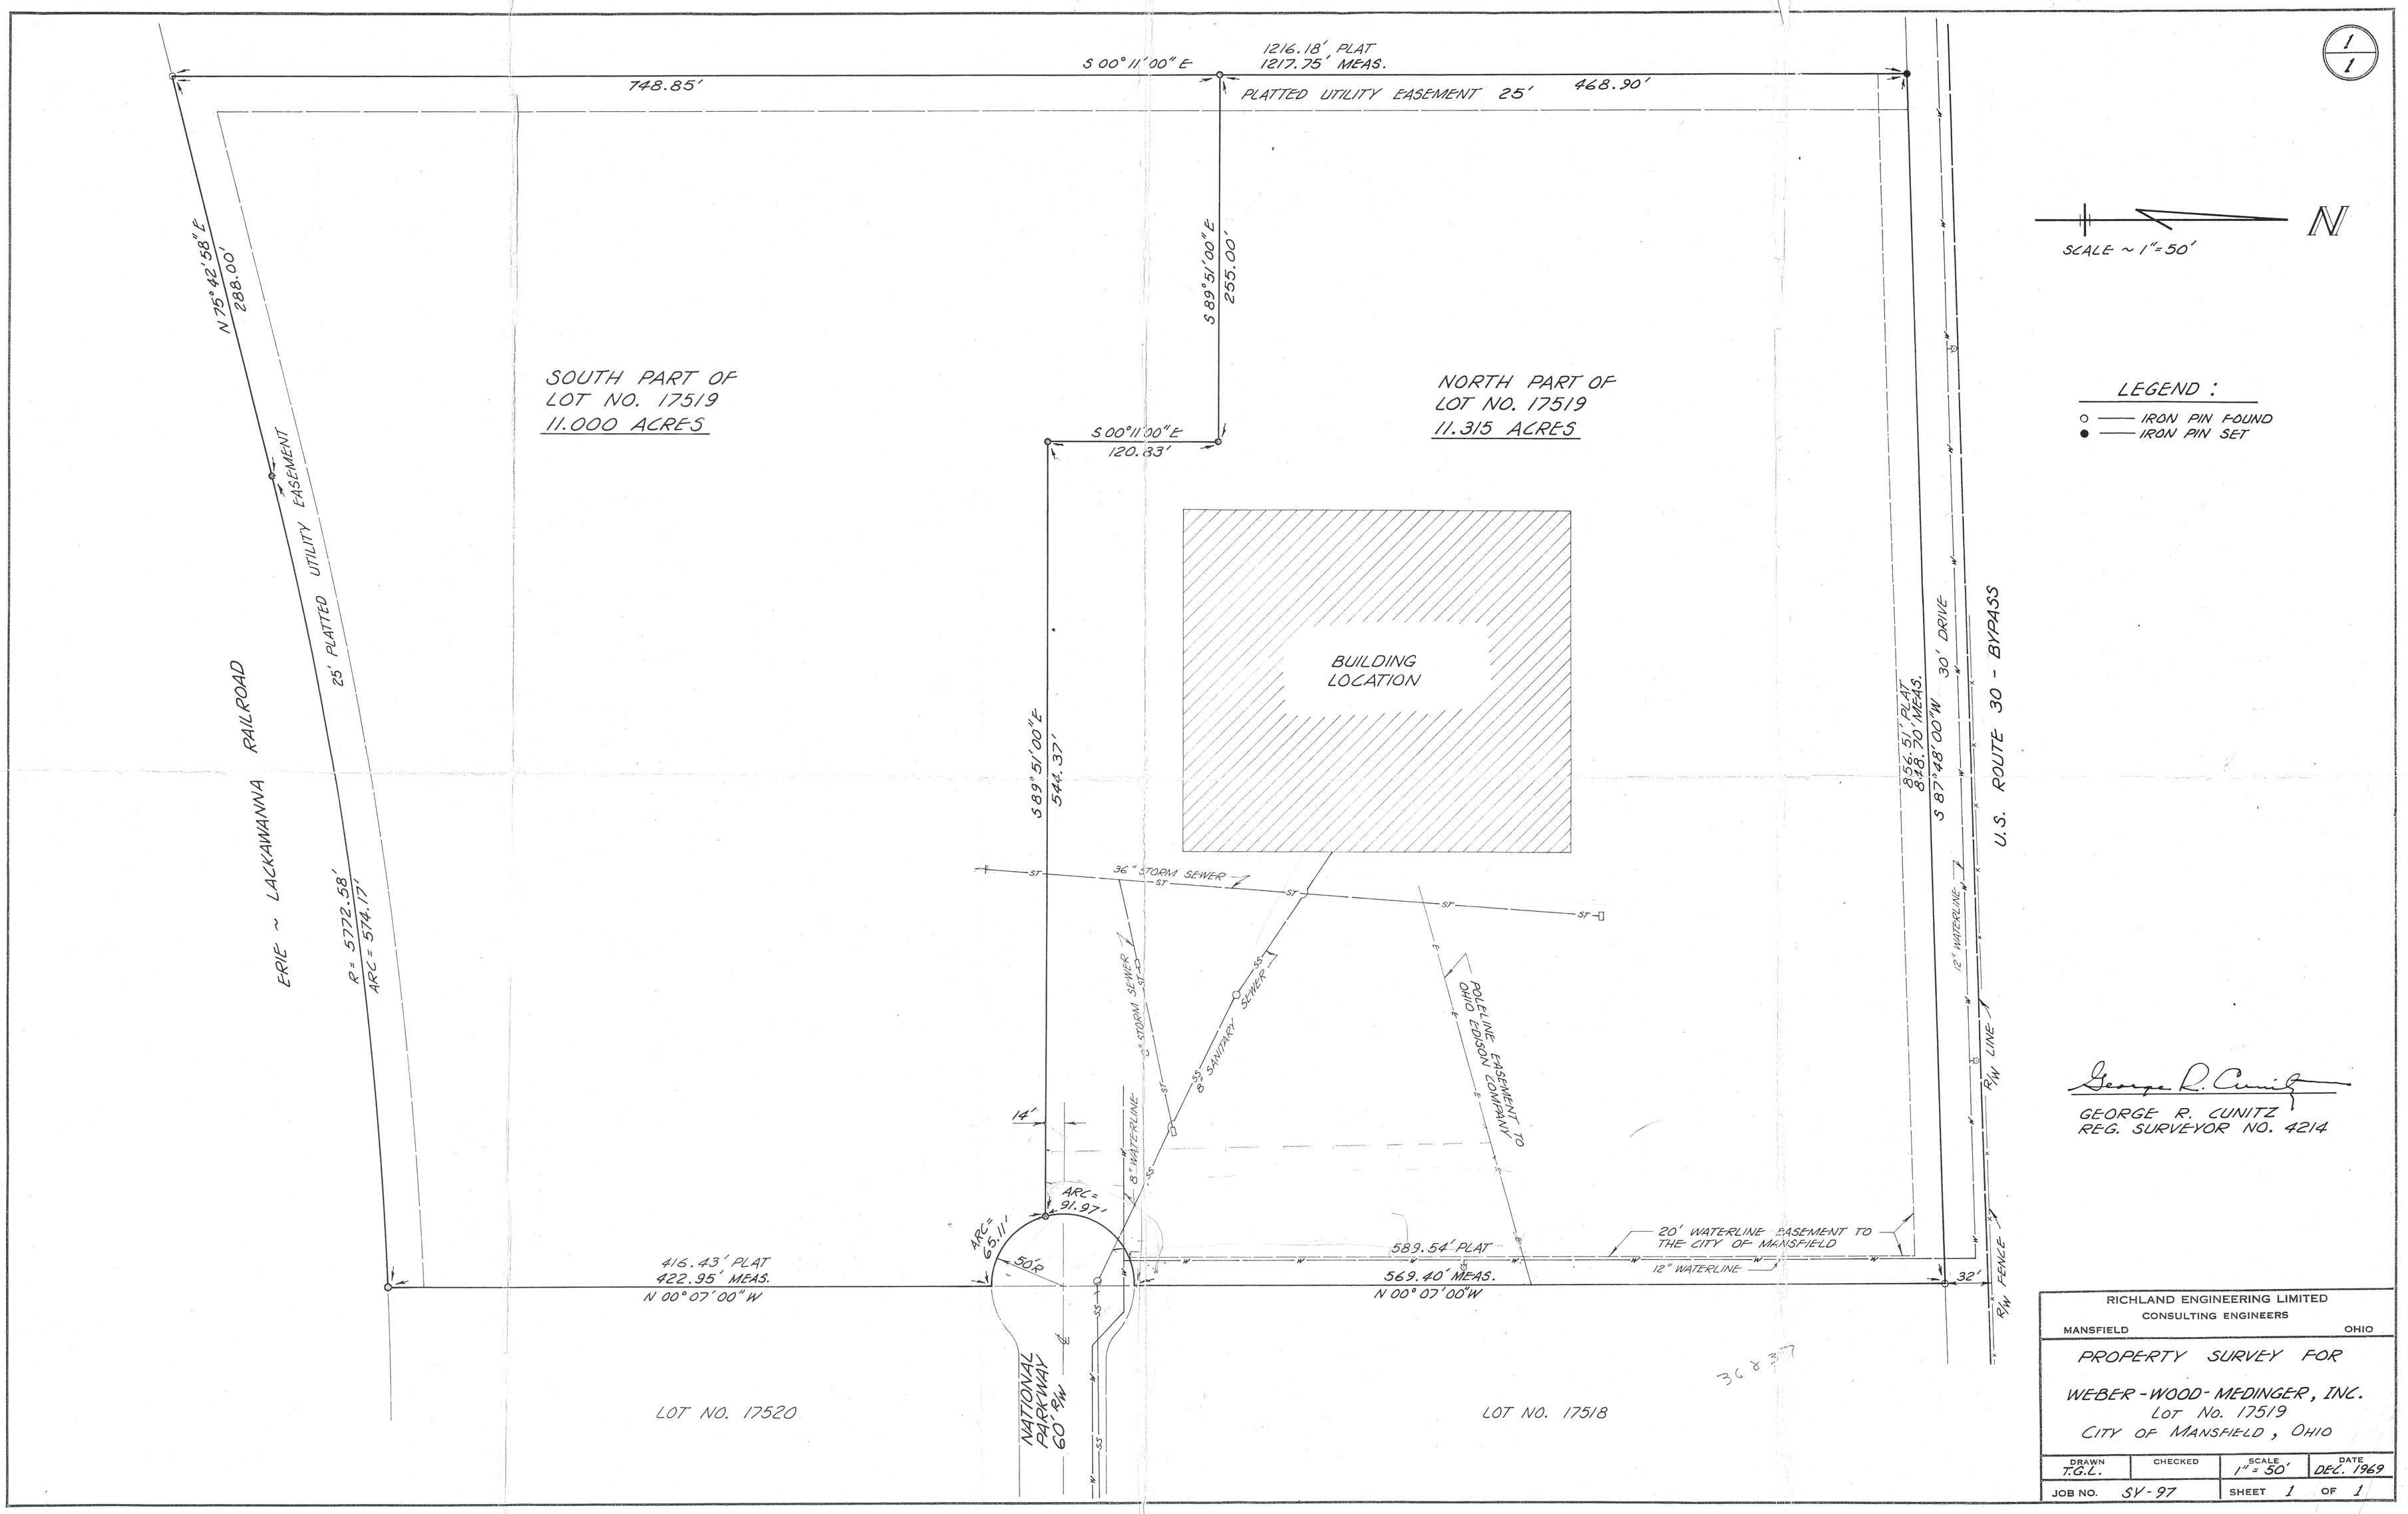

RICHLAND ENGINEERING LIMITED
CONSULTING ENGINEERS
MANSFIELD OHIO

PROPERTY SURVEY FOR

WEBER-WOOD-MEDINGER, INC.
LOT No. 17519
CITY OF MANSFIELD, OHIO

DRAWN	CHECKED	SCALE	DATE
T.G.L.		1" = 50'	DEC. 1969
JOB NO. SV-97		SHEET 1	OF 1

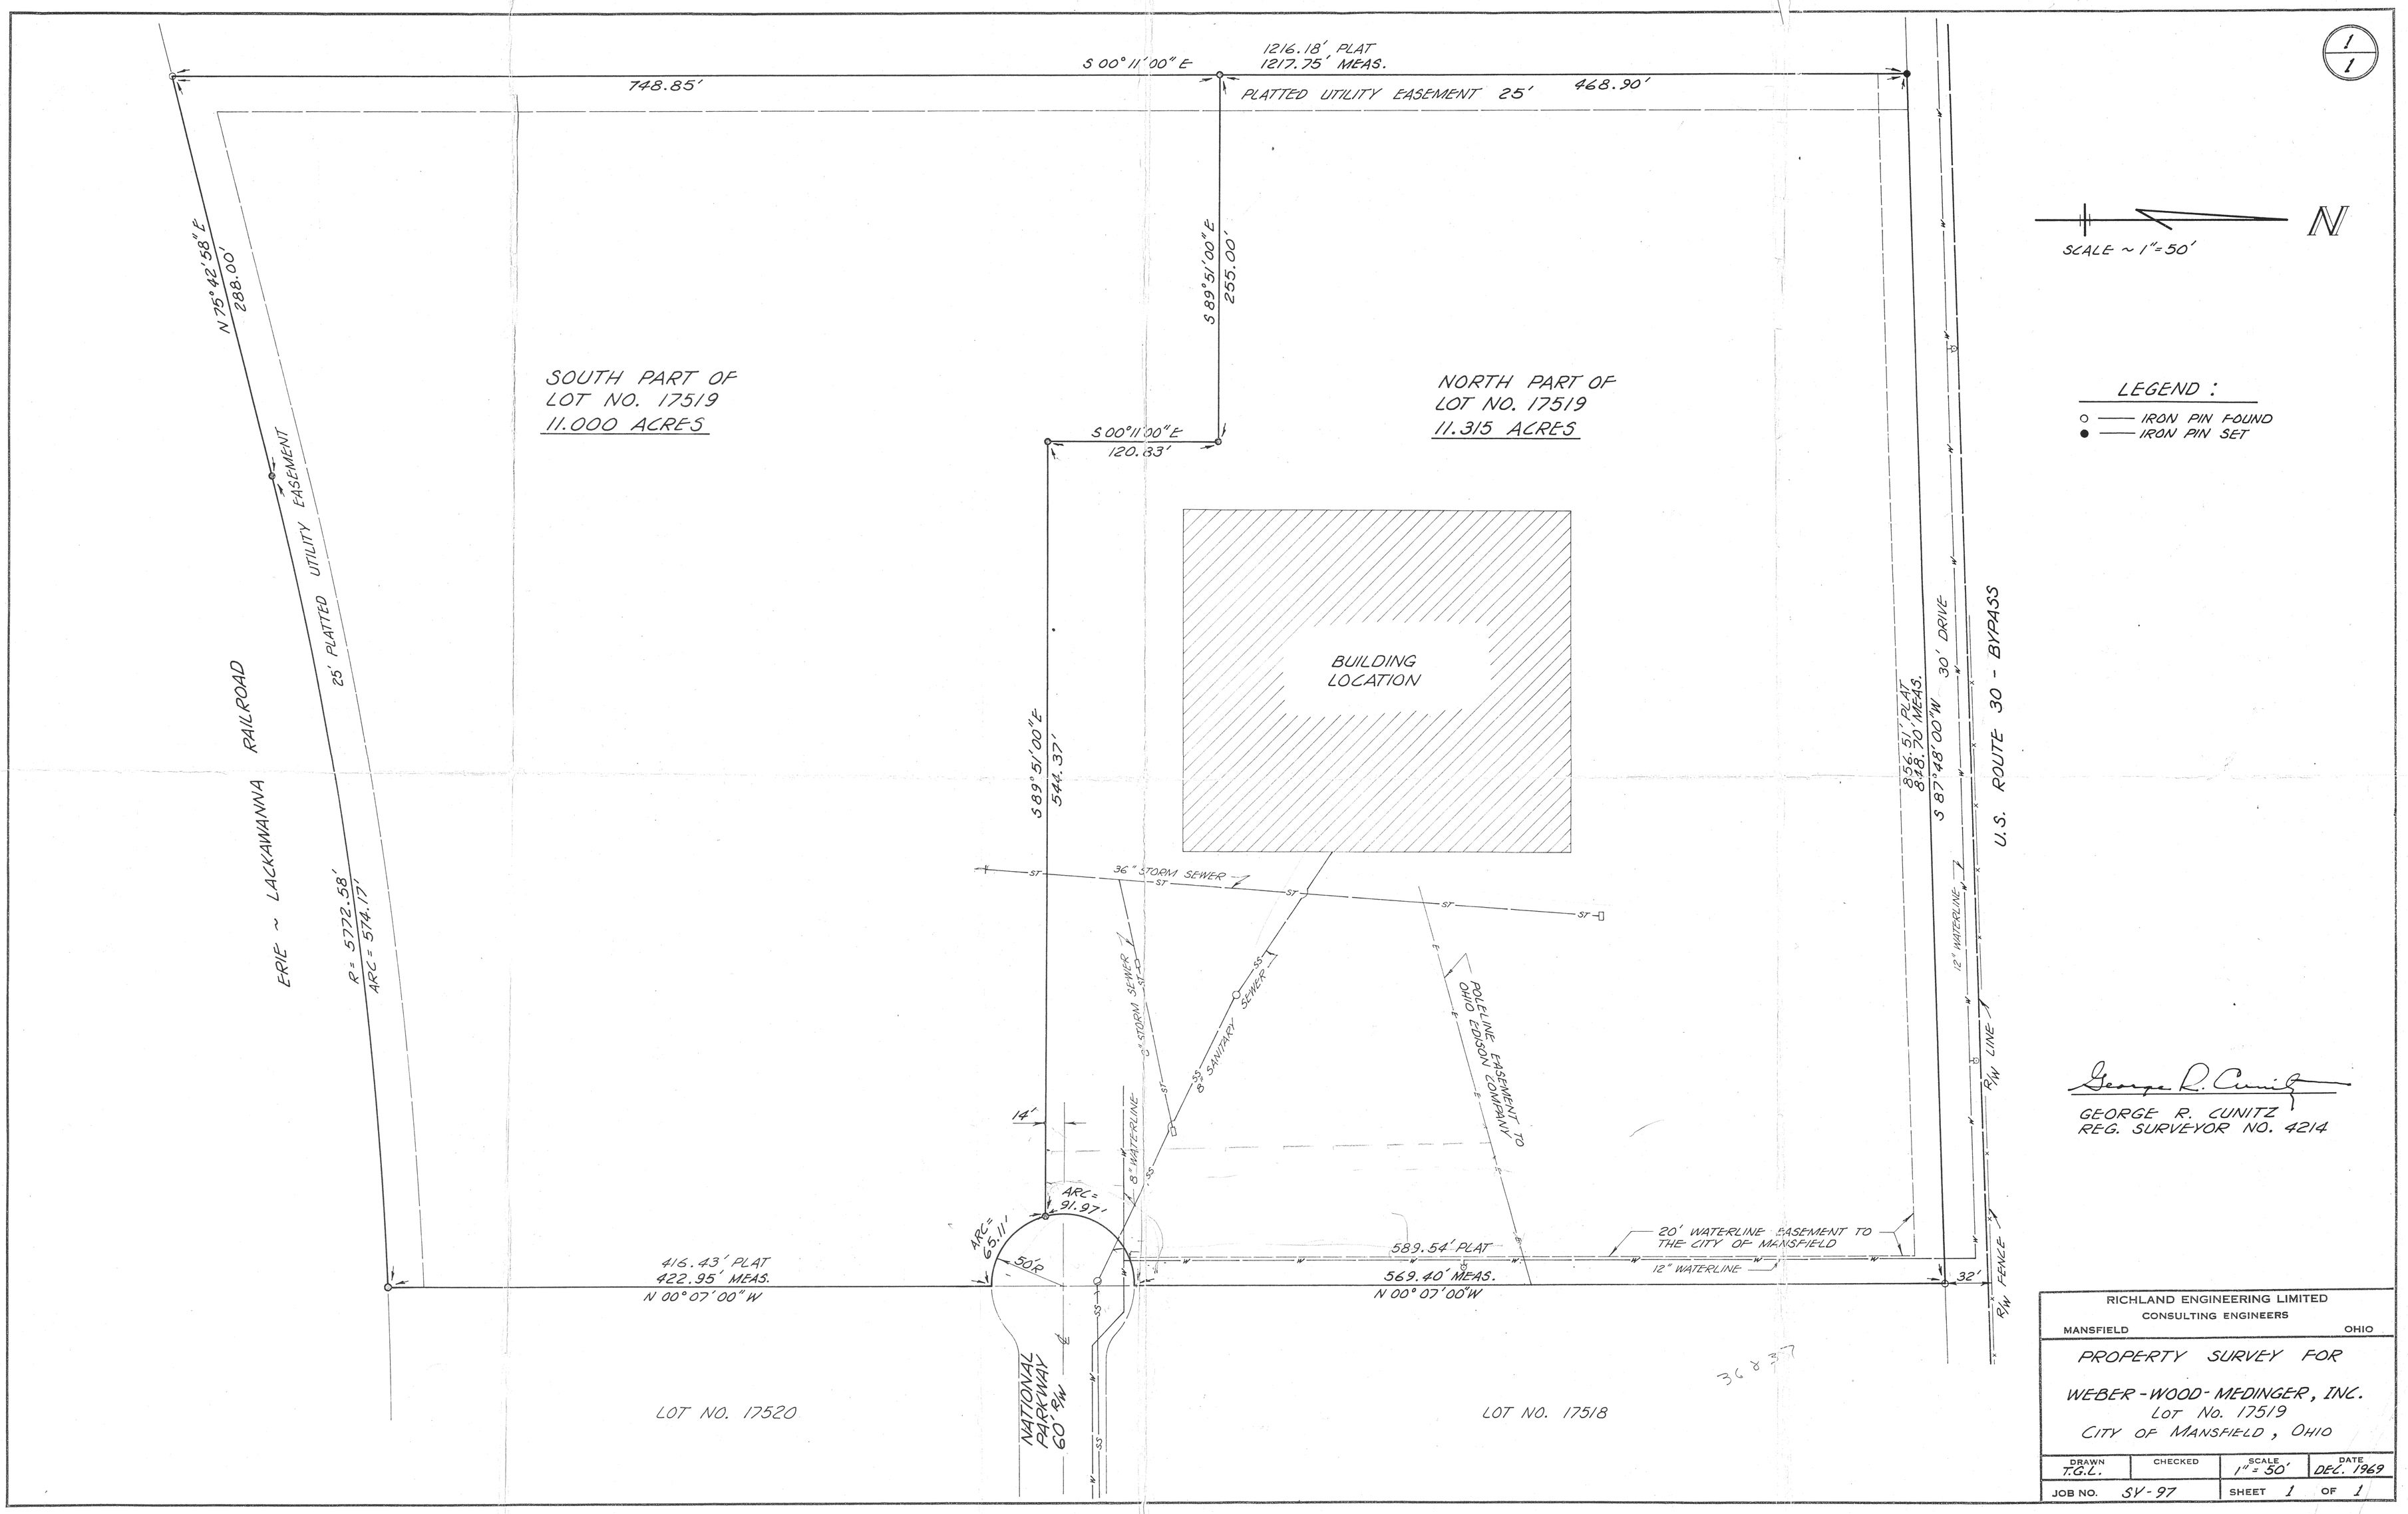

RICHLAND ENGINEERING LIMITED
CONSULTING ENGINEERS
MANSFIELD OHIO

PROPERTY SURVEY FOR

WEBER-WOOD-MEDINGER, INC.
LOT No. 17519
CITY OF MANSFIELD, OHIO

DRAWN	CHECKED	SCALE	DATE
T.G.L.		1" = 50'	DEC. 1969
JOB NO. SV-97		SHEET 1	OF 1