
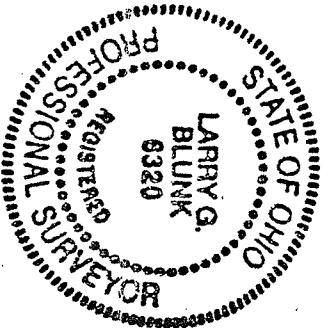


PLAT OF SURVEY FOR

LARRY J. RICHTER

BEING PART OF LOT #17807 AND PART OF LOT
#17808, CITY OF MANSFIELD, COUNTY OF RICHLAND,
STATE OF OHIO, AS RECORDED IN VOL. 18, PG. 30.
REVISED: JUNE 6, 1988

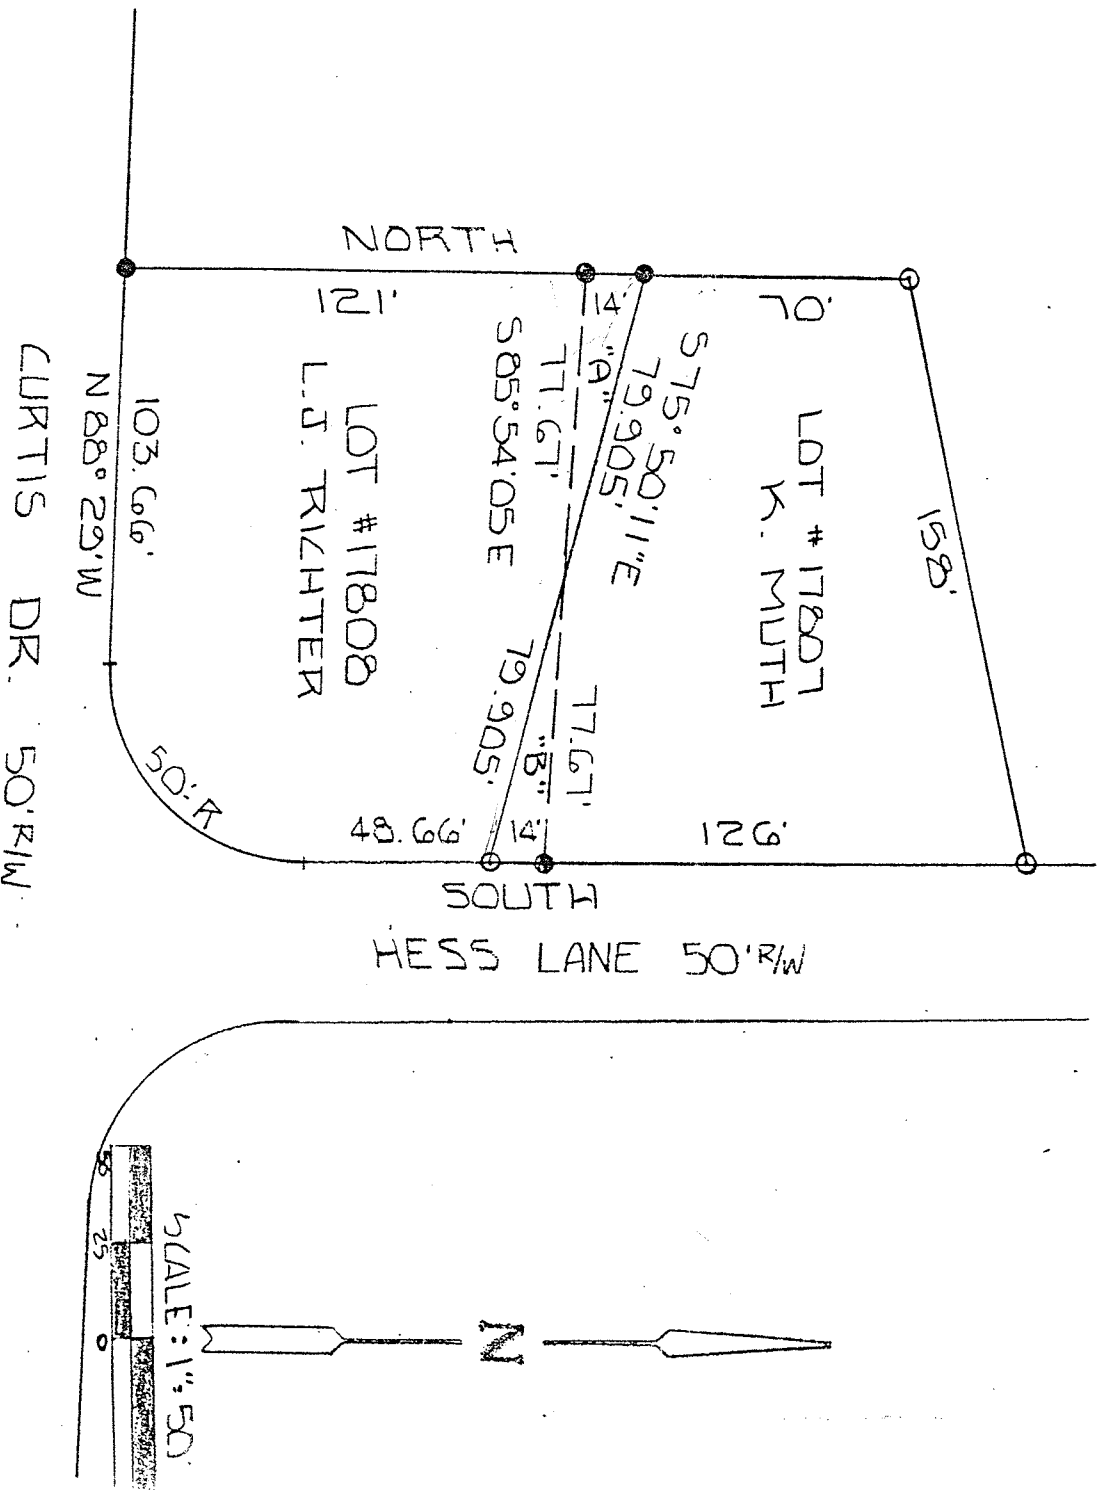

0-IRON PIN FOUND
• IRON PIN SET
BASIS OF BEARINGS: PLAT
BOOK, VOL. 18, PG. 30
Larry G. Blunk
LARRY G. BLUNK #6320

"The grantor, grantee and all subsequent owners or assignees taking title from, under or through the grantor or grantee agrees that any use or improvement made on this land shall be in conformity with all existing valid zoning, platting, health, or other lawful rules and regulations."

APPROVED BY THE MANSFIELD CITY PLANNING COMMISSION;
NO PLAT REQUIRED.

SIGNED: *Donald J. Steyer*
SECRETARY, CITY PLANNING COMMISSION;

DATE: 8/31/90