


WARREN ROAD

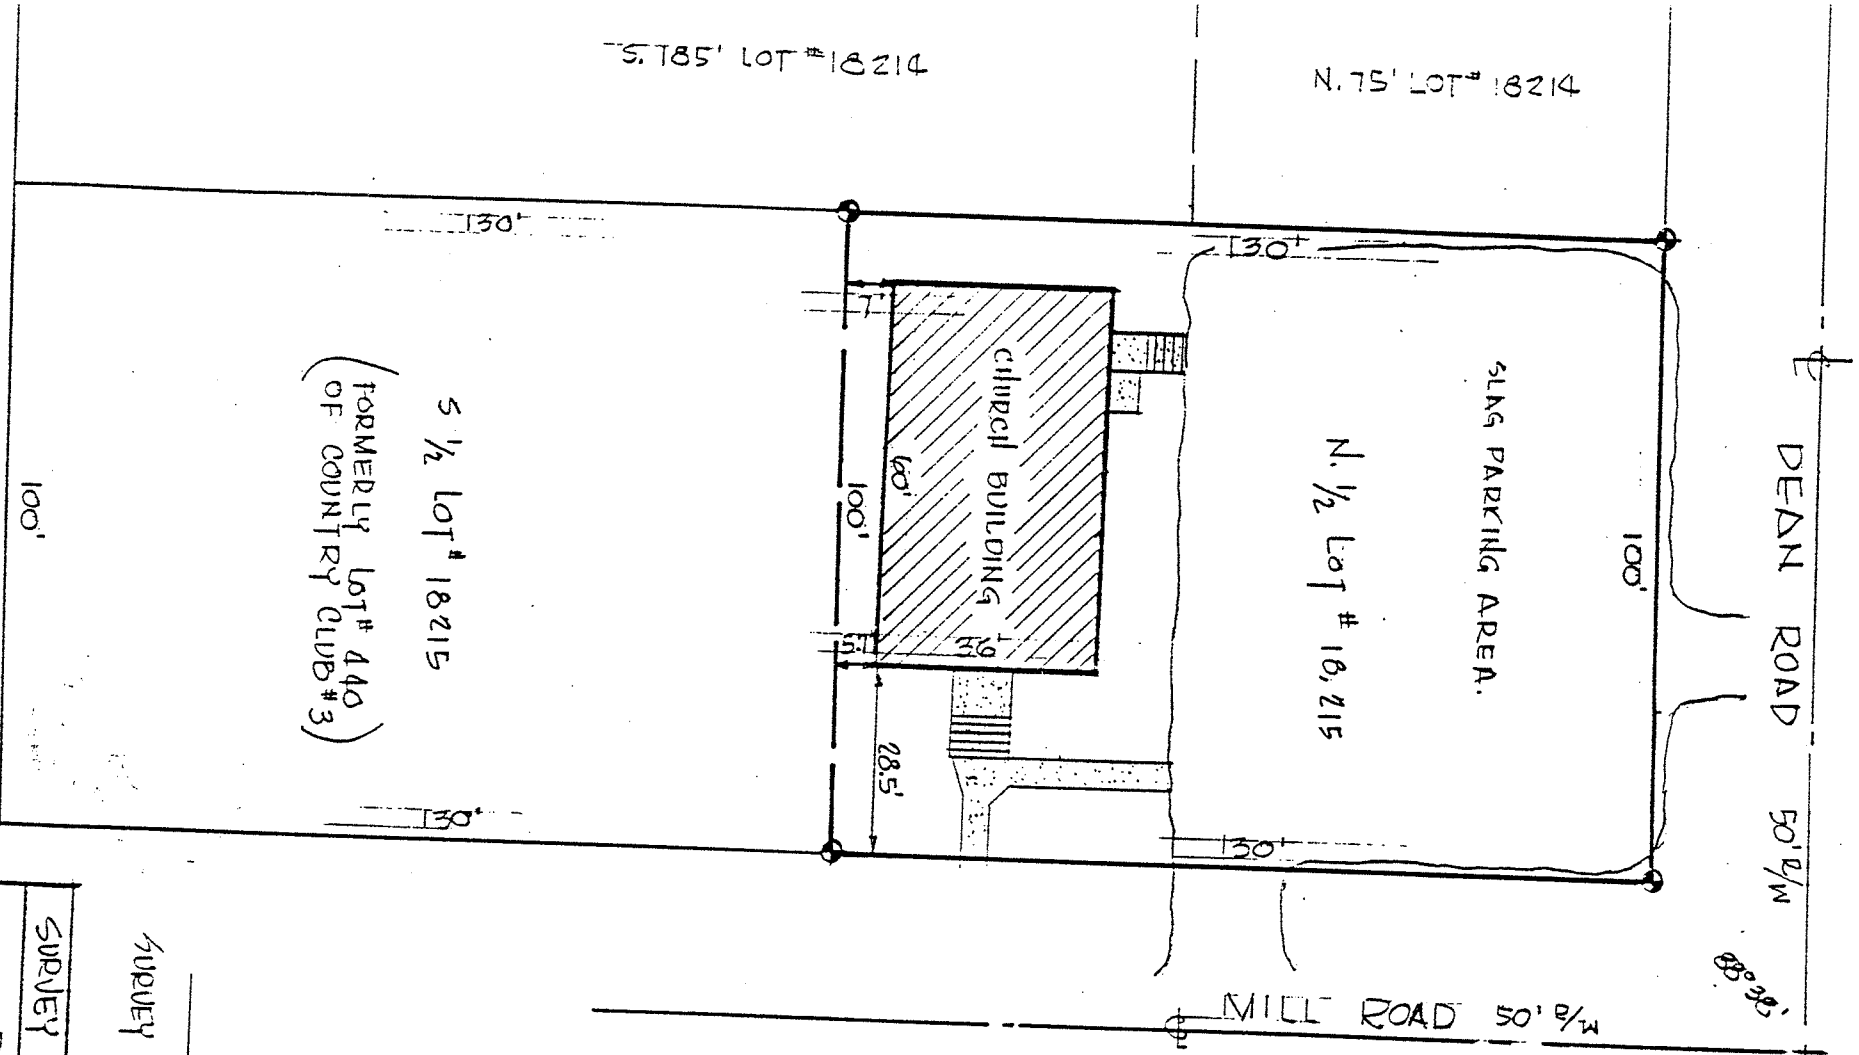

INDICATES PROPERTY CORNERS OF THIS SURVEY WITH IRON PINS SET THEREON.

Justin A. Seiler
SURVEY BY: JUSTIN A. SEILER
REG. SURVEYOR # 4421

SURVEY PLAT & PLOT PLAN

DEAN ROAD
FREEMILL BAPTIST CHURCH
NORTH HALF LOT # 18215
CITY OF MANSFIELD, OHIO

DATE: JULY 13, 1977 SCALE: 1"=30'
DRAWING NO.: 771368 DPMH. RPT. 3A.

10

174.4'

18042

176.4'

115.4'

Pt. Lot 18041

W. LARIMORE

117.3'

Not Plotted

113'

601'

The eldest lot of
lot 18041

101'

60.

Drive

The East 39' of
Lot 18047

39'

113

180.49

189.5'

18048

189.5'

150.5'

150.5'

The West 150.5' of
Lot 18047

Kirkwood

19542

19543

Richwood
Drive

18056

18055

18054

Indicates property corners of this survey with iron pins set thereon.

This survey was made for and at the request of W. L. Harimore.

Survey Plot

Walter Krimore

The E. 39' Lot 18047 & The W. 61' Lot 18041
City of Mansfield, Ohio

Date: May 7, 1976 Scale: 1" = 60'

Drawing No.: 761234 Drawn by: NDB.

Survey By: Justin A. Seiler
Registered Surveyor #4421

0-87900
0-87900
0-87900
0-87900
0-87900