



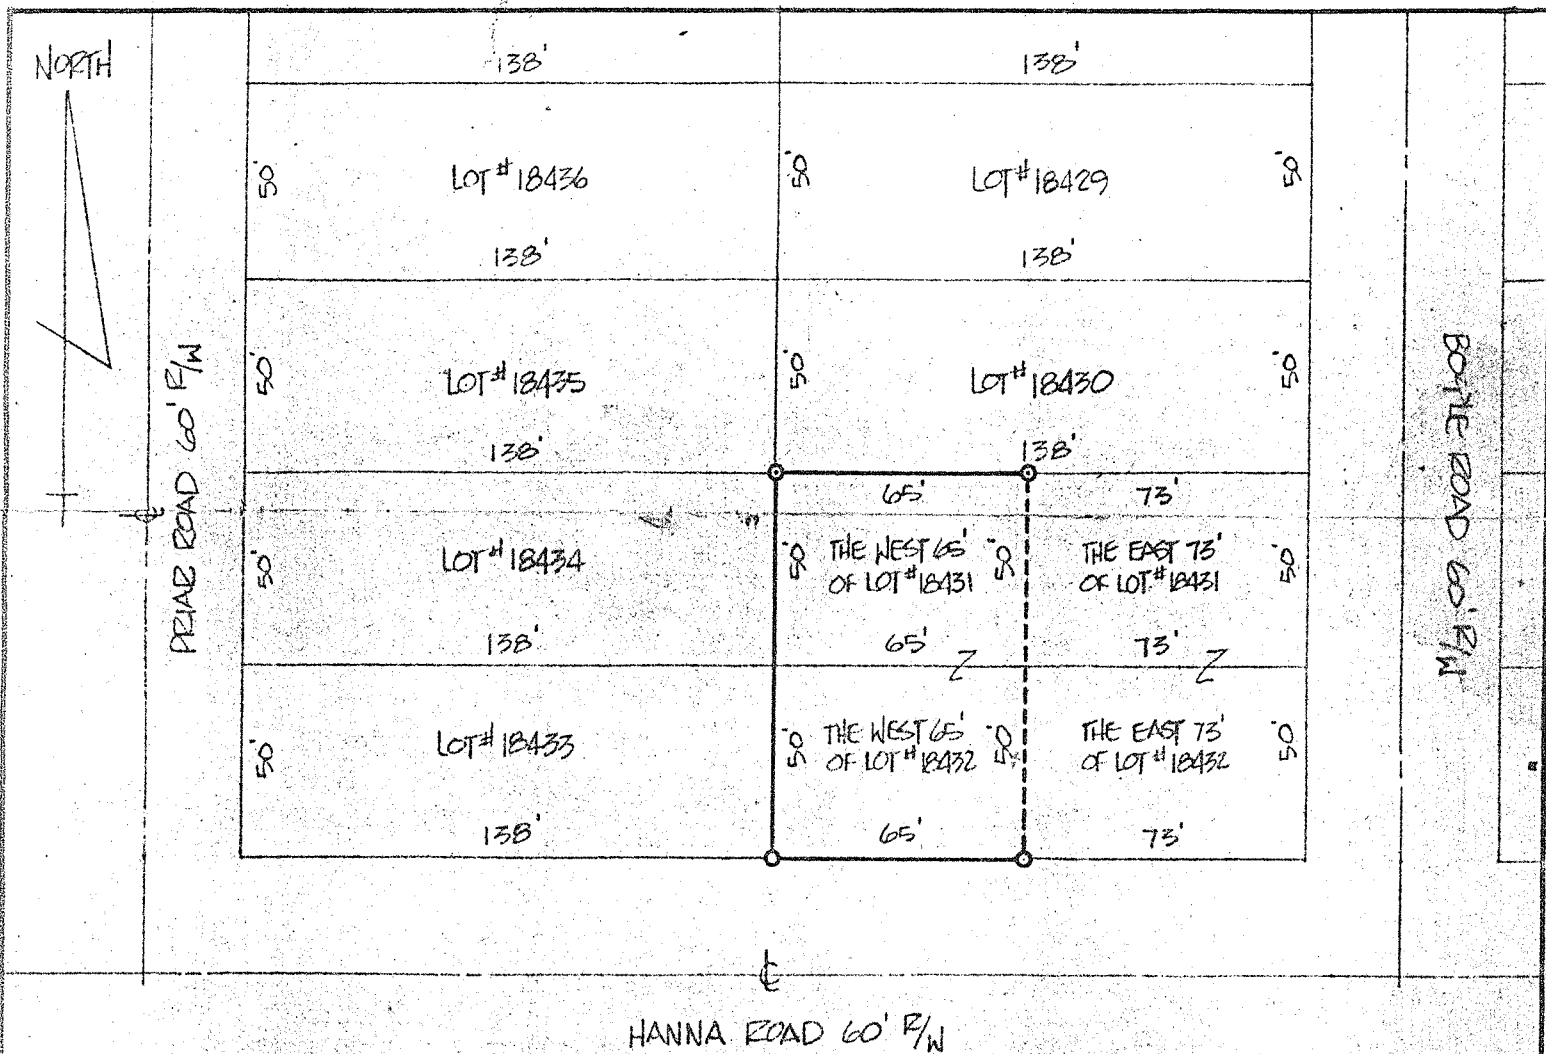

- INDICATES SPIKES AT PROPERTY CORNERS
- INDICATES IRON PINS AT PROPERTY CORNERS

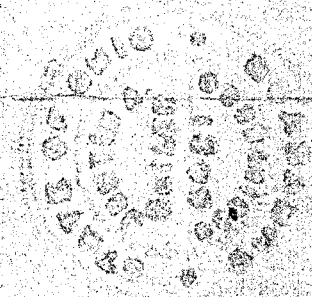

|                                                                                       |                 |
|---------------------------------------------------------------------------------------|-----------------|
| SURVEY PLAT                                                                           |                 |
| LOUIS PERRY                                                                           |                 |
| THE WEST 65' OF LOT #18431 &<br>THE WEST 65' OF LOT #18432<br>CITY OF MANSFIELD, OHIO |                 |
| DATE: MARCH 11, 1980                                                                  | SCALE: 1" = 50' |
| DRAWN BY: 801599                                                                      | DOWN BY: WJS    |

Justin A. Seiler  
 SURVEY BY: JUSTIN A. SEILER  
 REG. SURVEYOR # 4421