


WARD 5

JUSTIN A. SEILER

ENGINEER & SURVEYOR 109 CARPENTER RD. MANSFIELD, OHIO

LOT # 396
219 N. DIAMOND ST.
CITY OF MANSFIELD
OHIO

Date: OCT. 30, 1961 ; Scale: 1" = 30' Ref. No.: L-216 & L-217

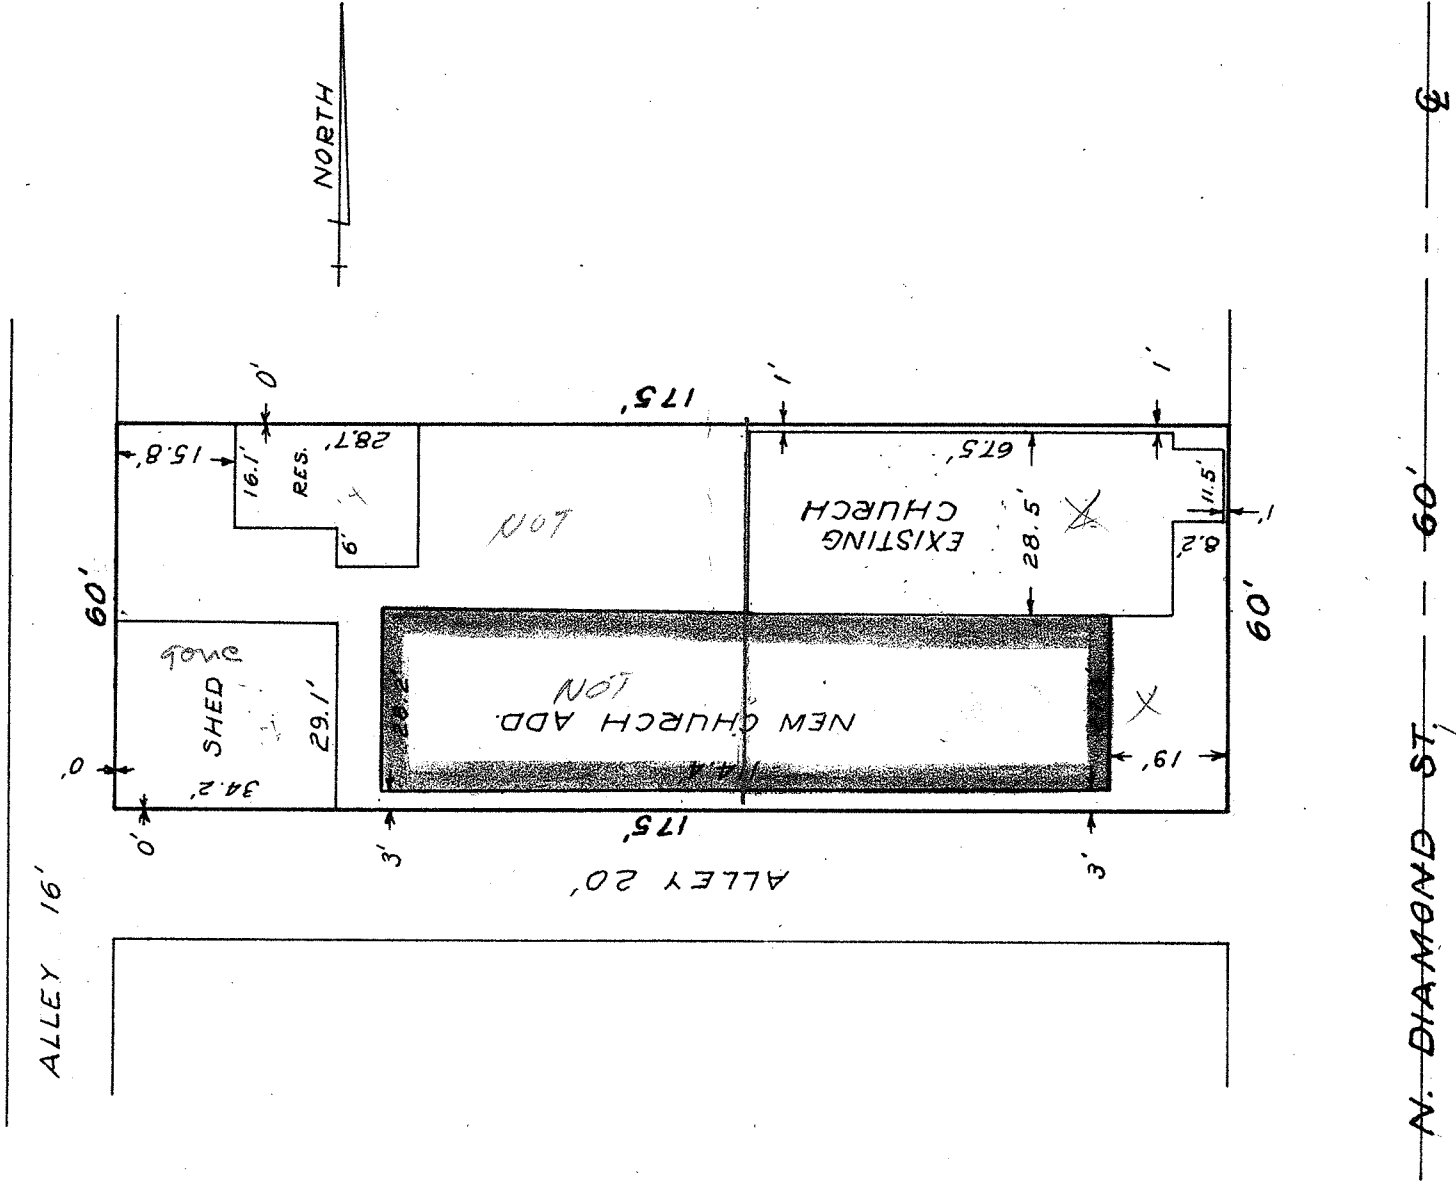

LOUISVILLE TITLE
TO: INSURANCE CO. ORDER NO. MR 8110

We hereby certify that the foregoing plat was prepared from an actual survey of the premises; that the same shows the location of the boundaries, and all improvements thereon; that the dimensions of the improvements and the location thereof with respect to the boundaries are as shown; that there are no encroachments by improvements appurtenant to adjoining premises upon subject premises, nor from subject premises unless shown on the plat; and that any easements apparent from a plat are delineated thereon. For Mortgage Loan and Title Insurance purpose

Justin A. Seiler
Justin A. Seiler
Reg. Surveyor

