


SURVEY PLAT
EAST 60' OF LOT NO. 478
CITY OF MANSFIELD
RICHLAND COUNTY, OHIO
FOR: DONALD D. GRABER

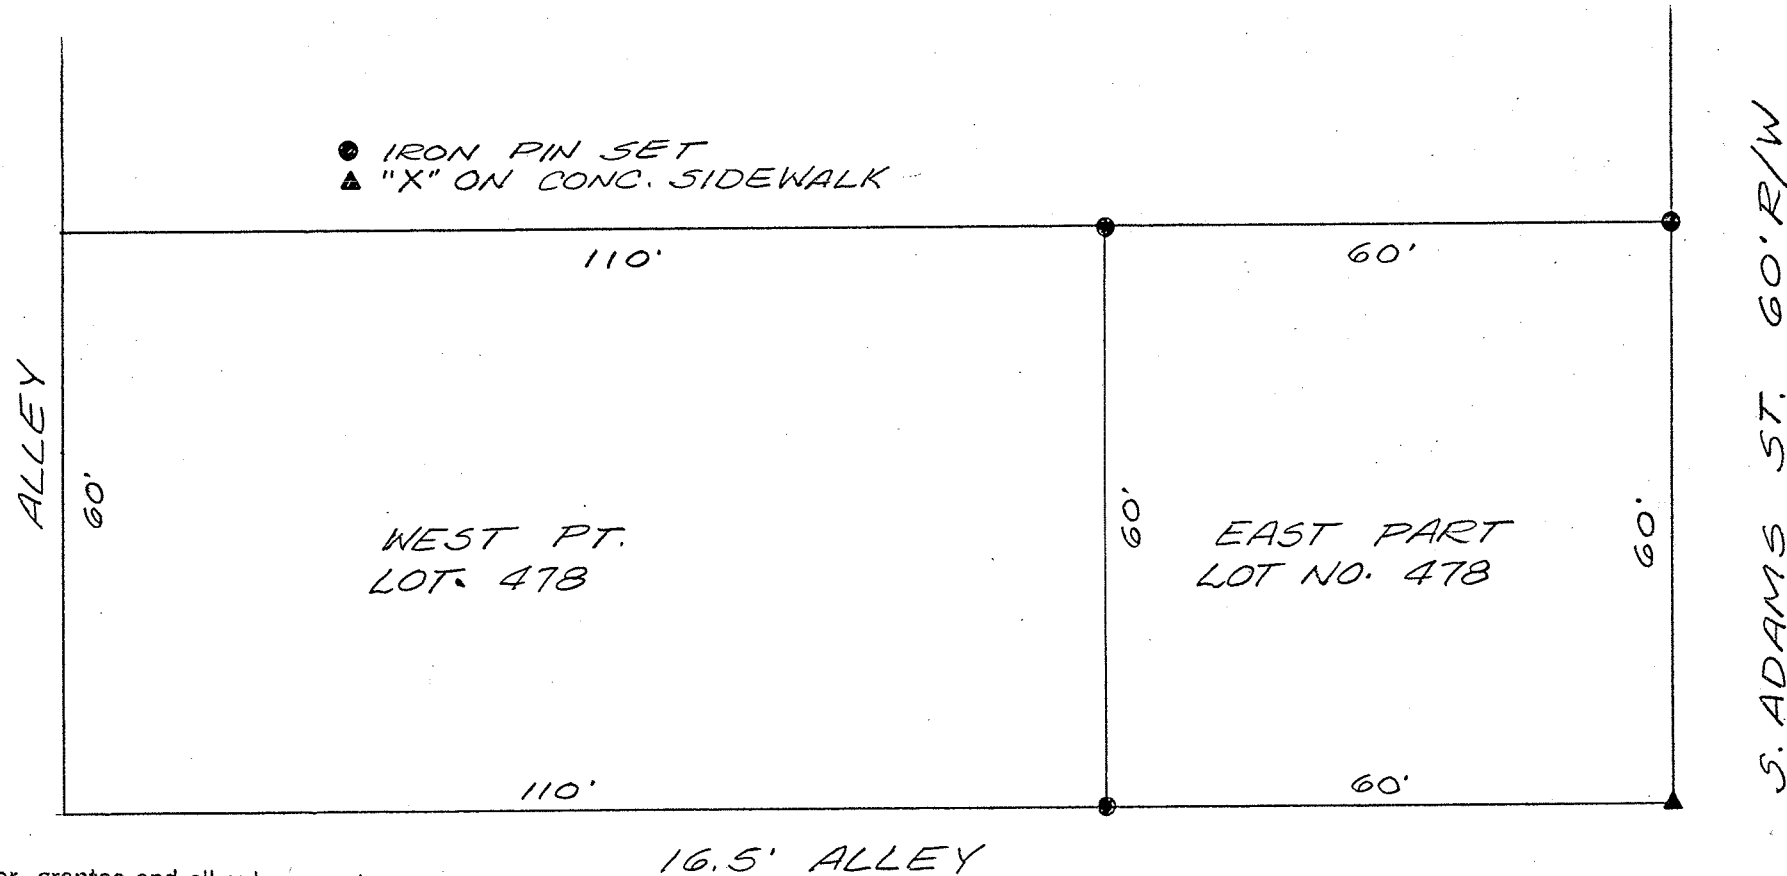


"The grantor, grantee and all subsequent owners or assignees taking title from, under or through the grantor or grantee agrees that any use or improvement made on this land shall be in conformity with all existing valid zoning, platting, health, or other lawful rules and regulations."

APPROVED BY THE MANSFIELD CITY PLANNING COMMISSION;
NO PLAT REQUIRED.

SIGNED: Bill Friend, Jr.
SECRETARY, CITY PLANNING COMMISSION;

DATE: 6 June 1985

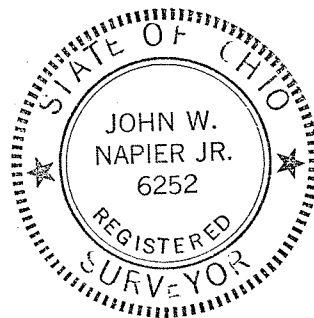

PREPARED BY:

John W. Napier Jr.
JOHN W. NAPIER, JR. 6-5-85
REG. SURVEYOR NO. 6252