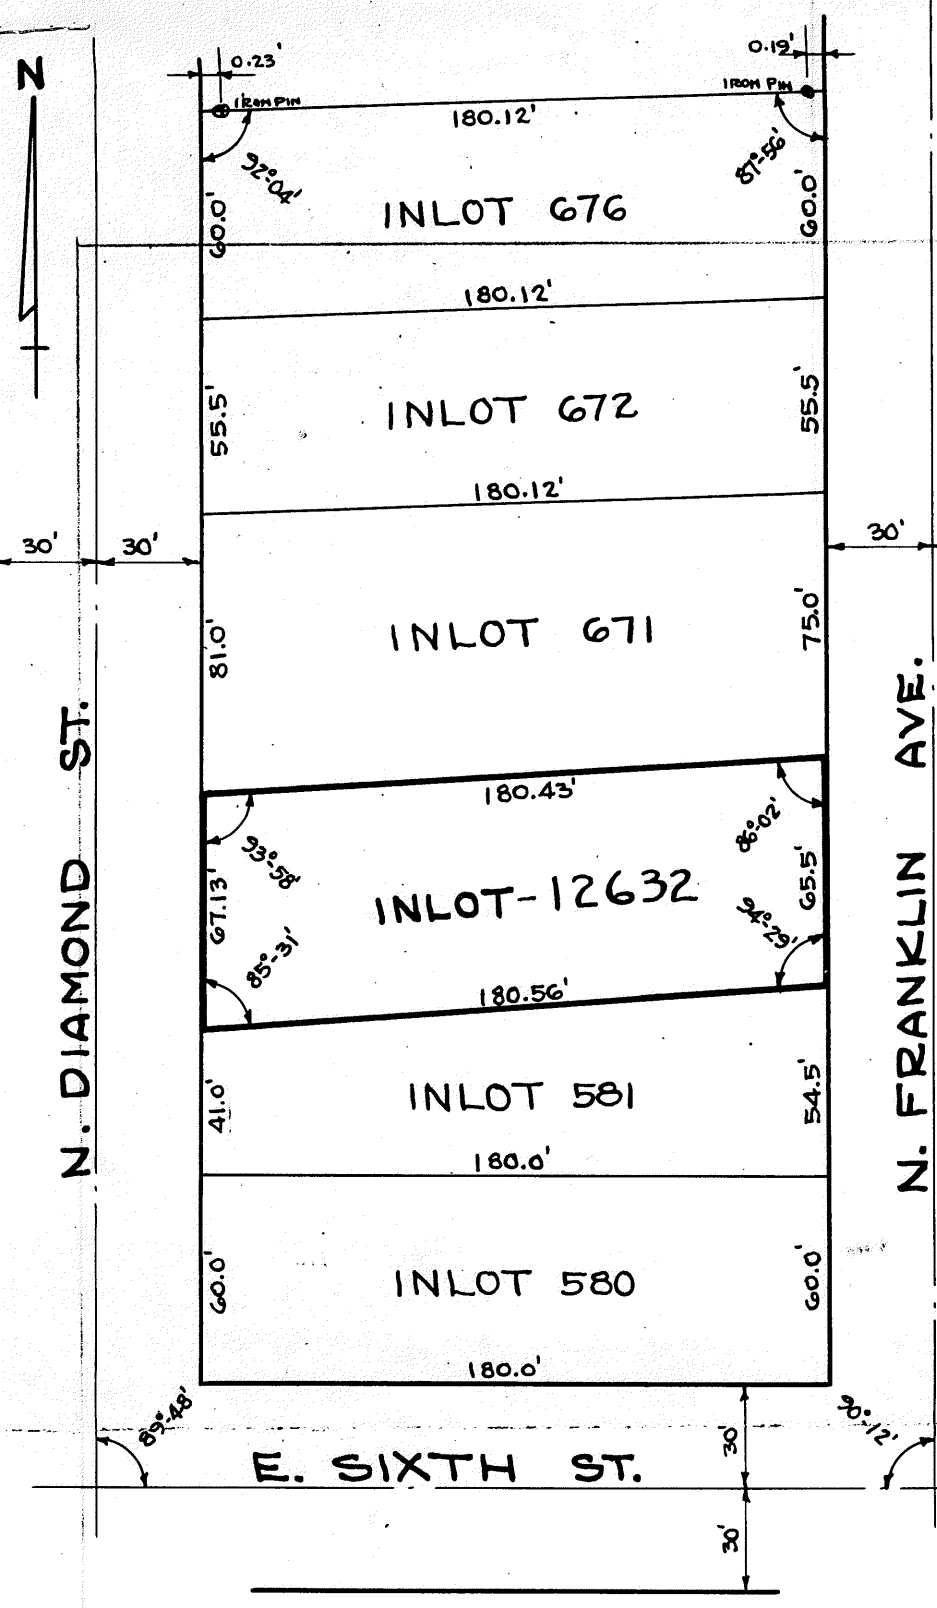



PLAT
of
INLOT NUMBER- 12632
City of Mansfield,
County of Richland,
State of Ohio

BEING:
Part of the Northeast Quarter of Section 21, and part of the Northwest Quarter of Section 22.

OWNERS
ACCEPTANCE
and
DEDICATION

We, the undersigned owners of the lands embraced in the above plat of inlot number 12632 of the city of Mansfield State of Ohio, hereby acknowledge the making of the same to be our free act and deed, and do hereby accept the above plat of said inlot and dedicate the streets as shown for public use forever.

In testimony whereof, we the undersigned have set our hands and seal this 15 day of APRIL 1949.

Owners-

Albert Lawsuns

Evelyn Lawsuns

Witness Jeannette E Fuchs

Kenneth P. Shaffer

State of Ohio, County of Richland SS:

Before me, a Notary Public, in and for said County and State, personally appeared the above owners, who then and there acknowledged the making and signing of the above plat to be their free act and deed and for the uses and purposes shown thereon. In testimony whereof, I have hereunto set my hand and official seal this 15 day of APRIL, 1949

Arthur W. Negin

Notary Public, Richland County, Ohio
My commission expires SEPTEMBER 7th 1949

CERTIFICATE of SURVEYOR

I hereby certify that the above plat and notes are correct.

Kenneth P. Shaffer

Kenneth P. Shaffer
Surveyor # 2172
Signed, April 15, 1949

CITY ENGINEER APPROVAL

I hereby approve the above plat of inlot number , of the City of Mansfield, State of Ohio.

W. C. Statler.

W. C. Statler,
Eng'r. & Surveyor # 650.
Signed, 4/16/, 1949

PLANNING COMMISSION APPROVAL

I hereby certify that the above plat was duly approved by the Planning Commission of the City of Mansfield, Ohio, at its meeting held on the 28th. day of April; 1949

E.P. Garrison

Earl Garrison, Service Director
and Sec'y of Planning Commission

RECORDING

Transferred May 2, 1949

May 2 1949 # 10823

May 3, 49 Fee 7.0

17 5

VOL 17 PAGE 5

#10823