
FHWA REGION	STATE	PROJECT	
5	OHIO		

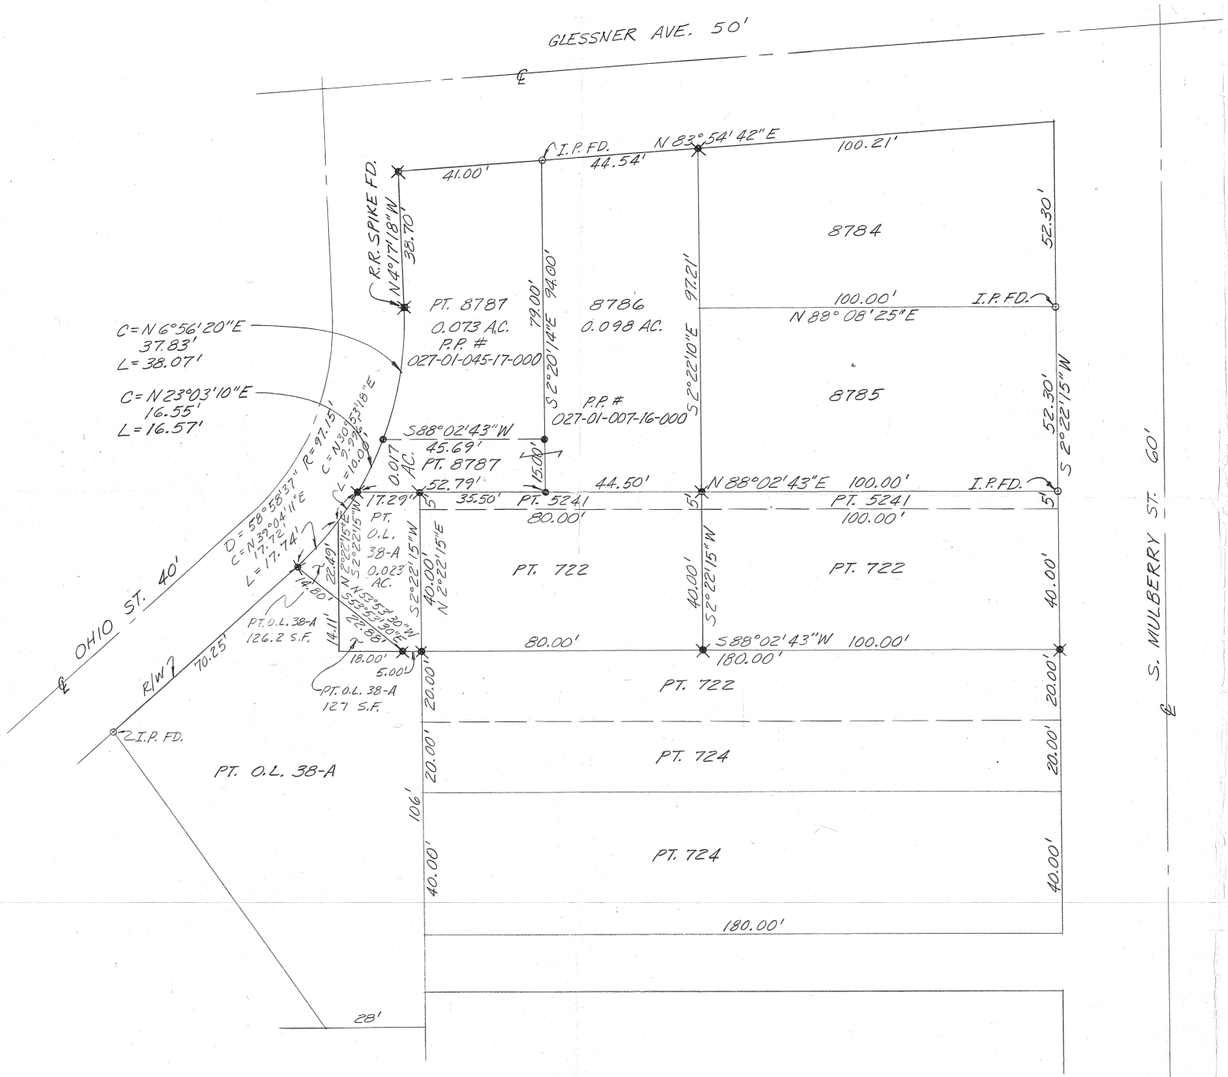

ASSUMED NORTH

0 20 40
FEET

SCALE 1" = 20'

- 5/8" x 30" LG. REBAR SET (✱ = FOUND) WITH CAP STAMPED RICHLAND ENGINEERING LIMITED ROBERT A. CUNNING RLS 4939

BEARINGS ARE ASSUMED AND ARE FOR THE PURPOSE OF ANGULAR MEASUREMENT ONLY.

STATE OF OHIO
ROBERT A. CUNNING
4939
REGISTERED
PROFESSIONAL SURVEYOR

ROBERT A. CUNNING
REG. SURVEYOR NO. 4939
AUGUST 12, 1988

NEW SURVEY
OF EXISTING PARCEL
TAX MAP APPROVED
INITIAL 12-11-91 DATE

RICHLAND ENGINEERING LIMITED
MANSFIELD, OHIO

SURVEY FOR
JOHN J. CUNNING

MANSFIELD, OHIO

DESIGNED	DRAWN	TRACED	CHECKED	REVIEWED	DATE	REVISED
	RMS		RAC		8/88	12/11/91

88082