THE ISAAC WALTON LAKE CLUB,
CRESTLINE OHIO. —— BLOCK "A".

Springfield

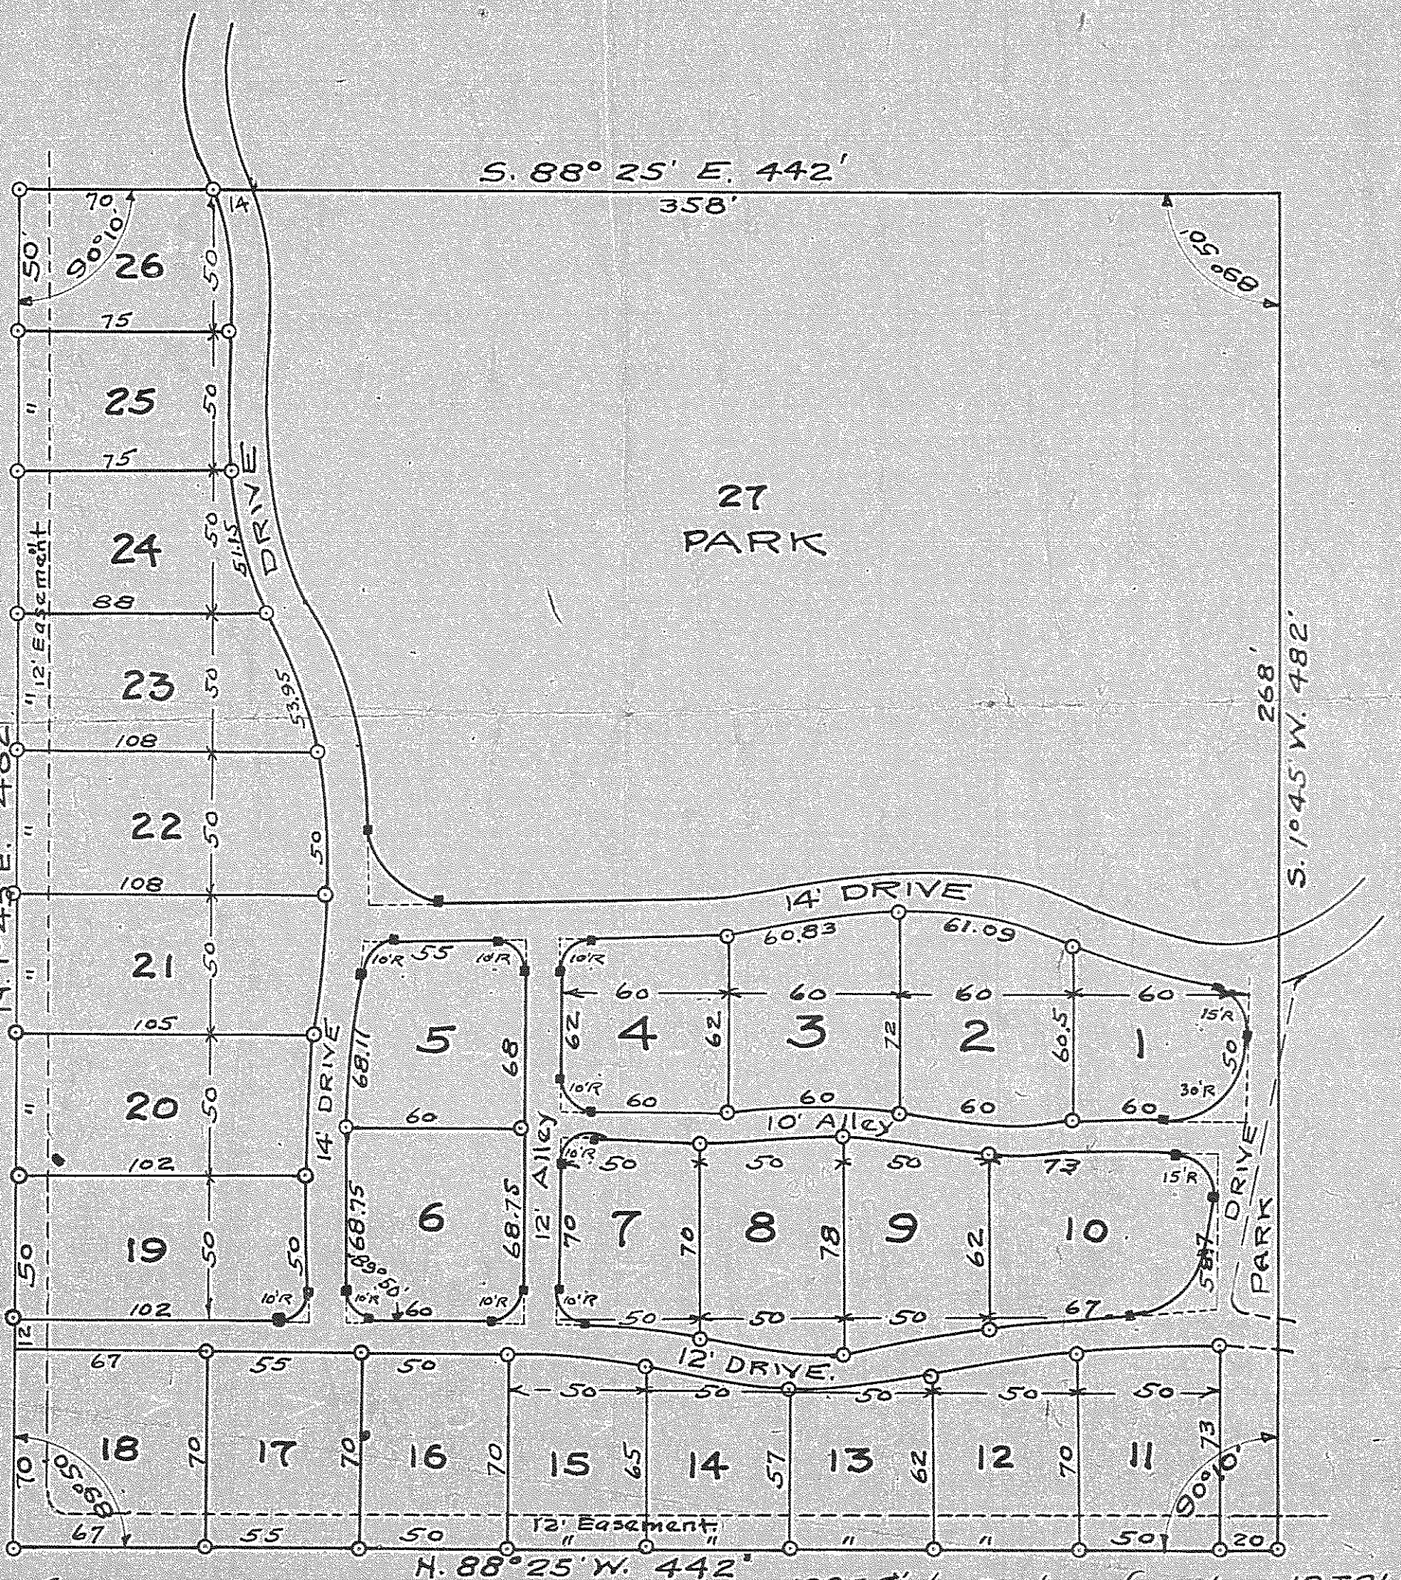

N.

S.

LEGAL DESCRIPTION AND INFORMATION

THE WITHIN PLATTED LANDS ARE A PART OF 4.89 ACRES OUT OF THE N.W.¼ OF SECTION 18 T.21,R.19, SPRINGFIELD TOWNSHIP, RICHLAND COUNTY, OHIO (BEING A PART OF 27.71 ACRES OF LAND OWNED BY THE ISAAC WALTON LAKE Co) BOUNDED AND LOCATED AS SHOWN BY THE NOTES INCORPORATED ON THE WITHIN PLAT.

RECEIVED FOR TRANSFER .....

..... COUNTY AUDITOR.

RECEIVED FOR RECORD .....

..... COUNTY RECORDER.

I HEREBY CERTIFY THE WITHIN PLAT AND DATA IS TO BE CORRECT. Boyd McDiarmid
CIVIL ENGINEER.

WE THE OWNERS OF ALL THE LANDS EMBRACED BY THE WITHIN PLAT DO HEREBY ACCEPT AND ADOPT THIS SUBDIVISION OF SAID LANDS INTO LOTS AS SET FORTH ON THIS PLAT AND DO DEDICATE TO THE PRIVATE USE AND COMMON USE OF THE OWNERS OF LOTS IN THIS SUBDIVISION THE DRIVES AND ALLEYS AS SHOWN.

The Isaac Walton Lake Co
Harry Rehring Pres.
A. Hackett Secy.

WITNESSETH

STATE OF OHIO
COUNTY OF ..... S.S.

PERSONALLY APPEARED BEFORE ME A NOTARY PUBLIC IN AND FOR SAID COUNTY AND STATE THE ABOVE SIGNED OWNERS, WHO ACKNOWLEDGED THEIR SIGNATURES TO BE THEIR ACT AND DEED AND THE FACTS CONTAINED HEREUNTO AFFIXED MY HAND AND SEAL THIS ..... DAY OF ..... 19..

.....
NOTARY PUBLIC

.....

1-8