


PLAT OF SURVEY
 -FOR-
CRESTLINE WALTON LAKE CLUB
PT. OF S.W. 1/4, SEC. 18
SPRINGFIELD TWP.

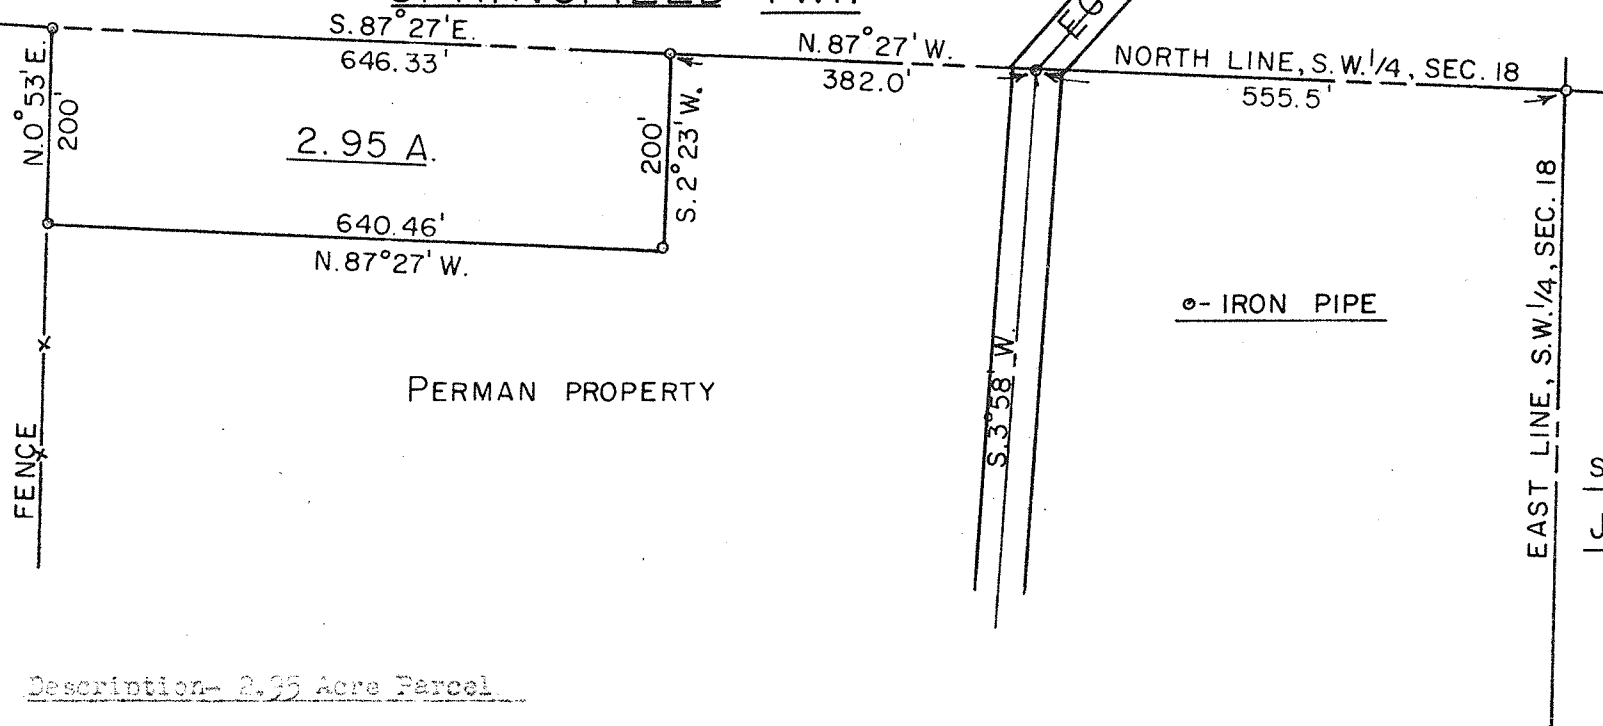

Description- 2.95 Acre Parcel

Being a part of the southwest quarter of Section 18 in Township 21 (Springfield) of Range 19 and commencing at an iron pipe located N. 87° 27' W. a distance of 937.5 feet along the north line from the northeast corner of the southwest quarter of said section; thence S. 2° 23' W. a distance of 200 feet to an iron pipe; thence N. 87° 27' W. a distance of 640.46 feet to an iron pipe on an existing property line; thence N. 0° 53' E. along said existing property line a distance of 200 feet to an iron pipe; on the north line of the southwest quarter of said section; thence S. 37° 27' E. along the north line of the southwest quarter of said section a distance of 646.33 feet to the place of beginning containing 2.95 acres, more or less.

F. E. KROCKA

REG. SURVEYOR No. 3702