

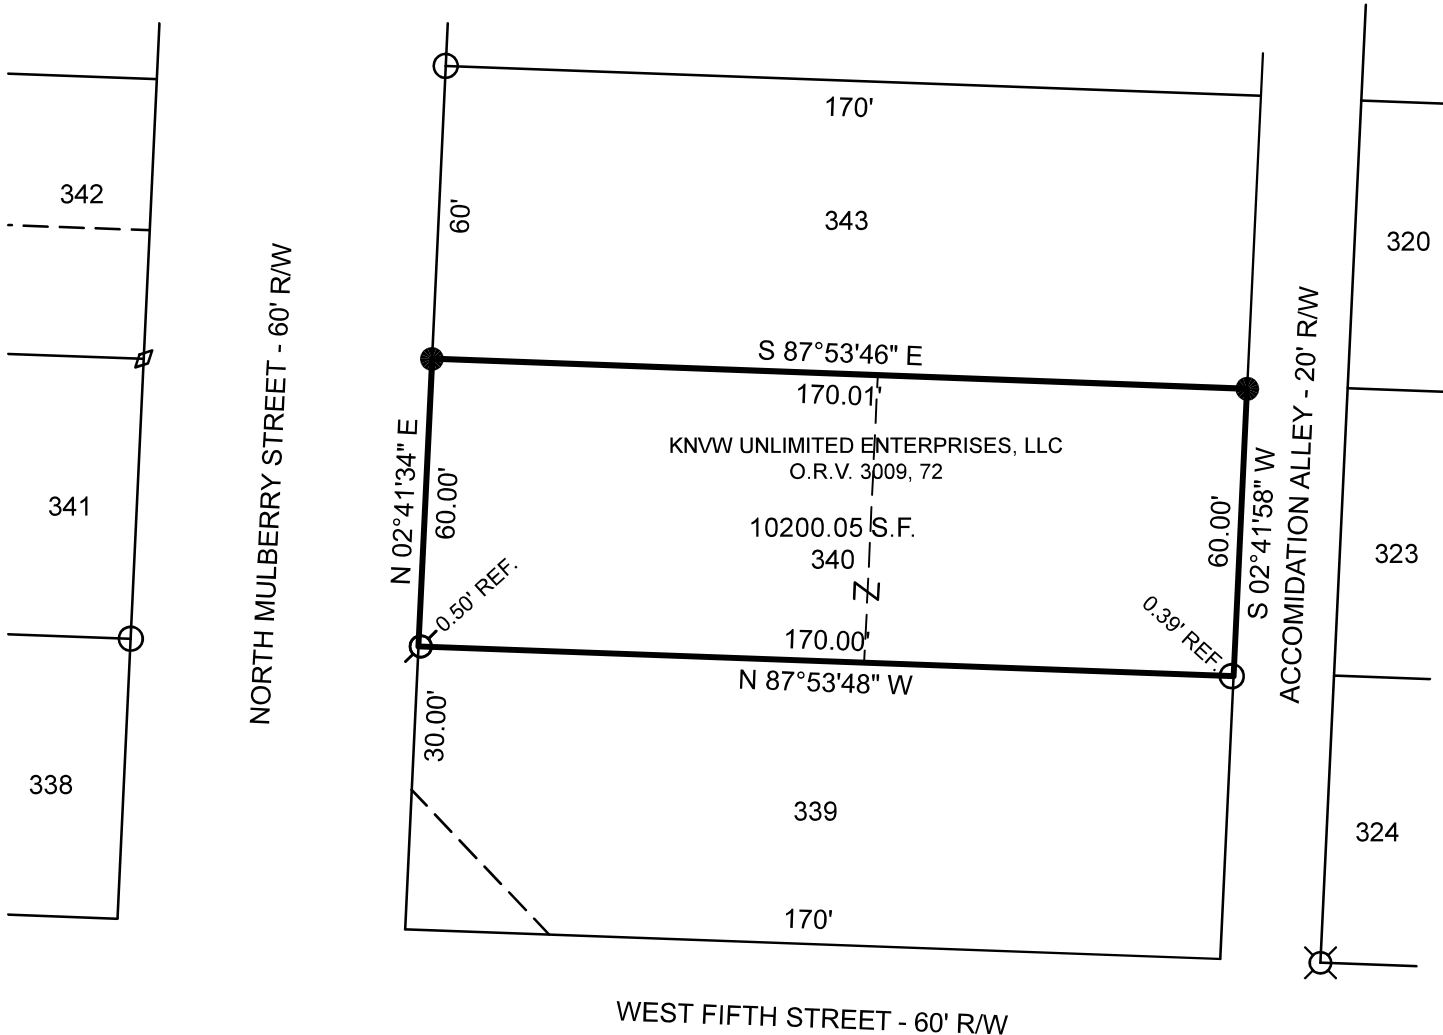


PLAT OF BOUNDARY SURVEY FOR
KNVW UNLIMITED ENTERPRISE, LLC
LOT 340
PLAT VOLUME 1, PAGE 43
CITY OF MANSFIELD, RICHLAND COUNTY, OHIO

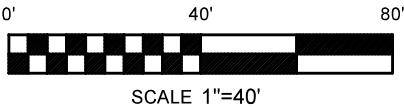

REFERENCE MATERIAL
TAX MAP
PLAT VOLUME 1, PAGE 43
SURVEY FILE: OO-93, V-316, J-470

NEW SURVEY
OF EXISTING PARCEL
RICHLAND COUNTY
TAX MAP OFFICE
EAK 8-31-26
INITIAL & DATE
DWG ONLY
SS-229

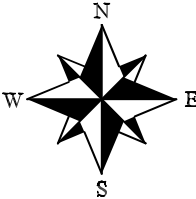

BASIS OF BEARINGS
BEARINGS ARE BASED ON AN ASSUMED MERIDIAN
AND ARE USED TO EXPRESS ANGLES ONLY.

LEGEND

- 5/8" DIA. x 30" LONG REBAR SET WITH
PLASTIC CAP STAMPED "WEIGLER 7747"
- ◇ ANGLE IRON FOUND
- ⊘ REBAR WITH CAP STAAMPED "CUNNING 4939" FOUND
- 1/2" IRON PIPE FOUND
- ⊘ 5/8" REBAR FOUND

CERTIFICATION: I HEREBY CERTIFY THAT THE
FOREGOING SURVEY WAS PREPARED FROM ACTUAL
FIELD MEASUREMENTS IN ACCORDANCE WITH CHAPTER
4733-37, OHIO ADMINISTRATIVE CODE.
PREPARED BY
WEIGLER LAND SURVEYING, LTD.
GARY E. WEIGLER
OHIO REGISTERED SURVEYOR NO. 7747
DATE: SEPTEMBER 6, 2024
FILE NO. 24031

