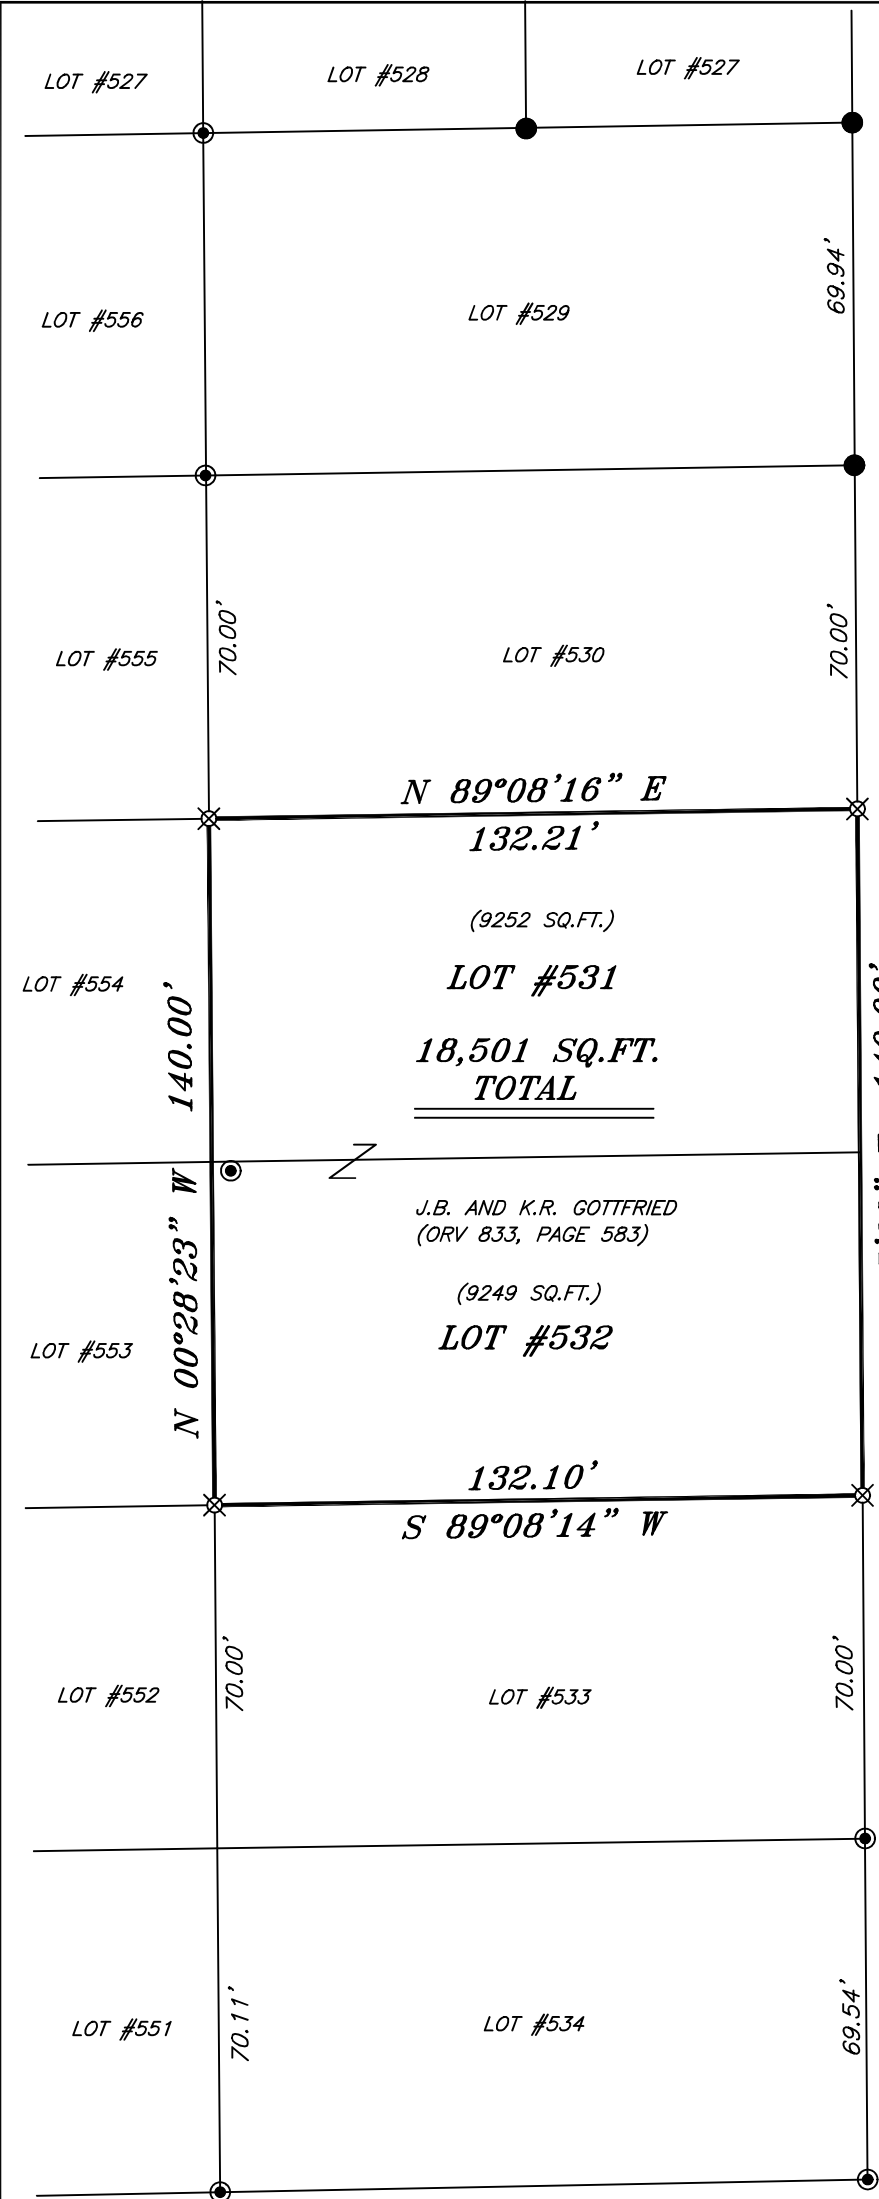



BASIS OF BEARING IS STATE PLANE
GRID NORTH NAD 83 (2011), GEOID
18A, OHIO NORTH ZONE.

NEW SURVEY
OF EXISTING PARCEL
RICHLAND COUNTY
TAX MAP OFFICE
EAK 9-1-26
INITIAL & DATE
DWG ONLY
SS-233

LEGEND

- IRON PIN FOUND
- ⊙ PIPE FOUND
- ⊗ 3" SURVEY MARKER SET
- △ RAILROAD SPIKE SET
- ▲ RAILROAD SPIKE FOUND
- ⊗ 5/8" IRON PIN SET WITH CAP
STAMPED "CRAIG 8195"

SCHOOL AVENUE 60' R/W

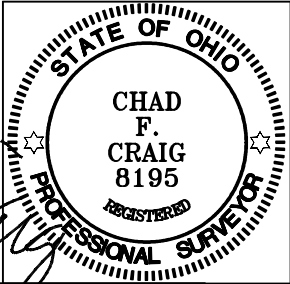

Chad F. Craig
SURVEY BY: CHAD F. CRAIG P.S. #8195
for SEILER & CRAIG SURVEYING INC.
270 PARK AVENUE WEST
MANSFIELD, OHIO 44902
(419) 525-3644
EMAIL:SEILERANDCRAIG@SEILERANDCRAIG.COM

SURVEY PLAT FOR	
GOTTFRIED	
LOTS #531 & #532 VILLAGE OF BELLVILLE RICHLAND COUNTY, OHIO	
DATE: AUGUST 18, 2026	SCALE: 1"=40'
DICKERSON_AVE_172	