


PLAT OF BOUNDARY SURVEY FOR
JODY M. LACEY
LOT 11308
PLAT VOLUME 15, PAGE 23
CITY OF MANSFIELD, RICHLAND COUNTY, OHIO

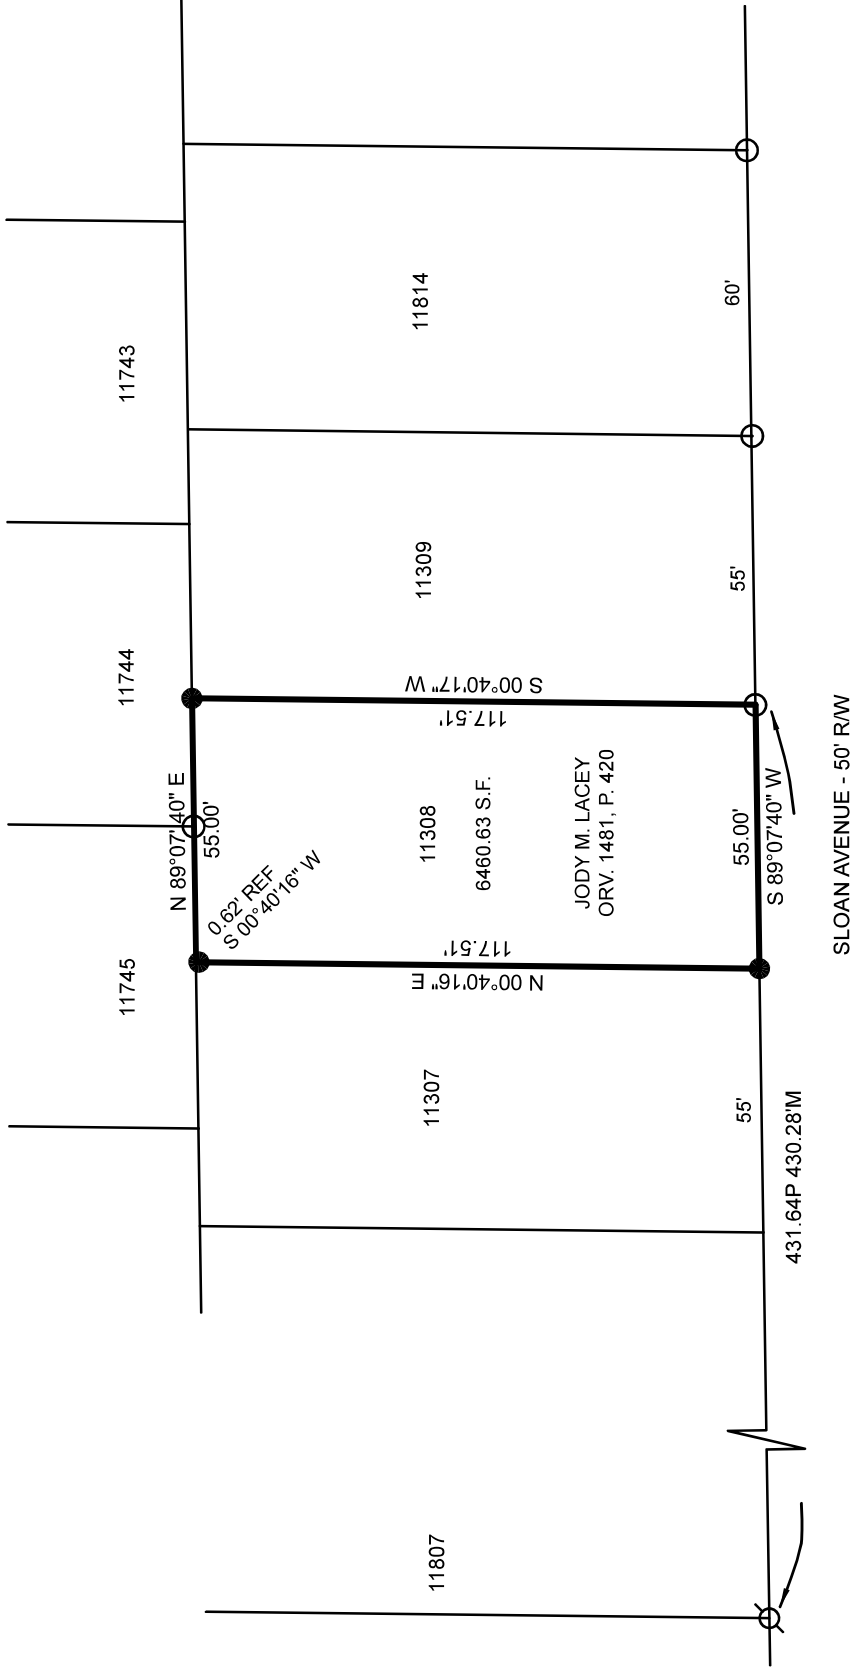

NEW SURVEY
OF EXISTING PARCEL
RICHLAND COUNTY
TAX MAP OFFICE

EAK 9-3-26

INITIAL & DATE

DWG ONLY

SS-239

- LEGEND
- 5/8" DIA. x 30" LONG REBAR SET WITH PLASTIC CAP STAMPED "WEIGLER 7747"
 - ⌀ 5/8" REBAR FOUND
 - 3/4" IRON PIPE FOUND
 - P = PLAT, M = MEASURED

CERTIFICATION: I HEREBY CERTIFY THAT THE FOREGOING SURVEY WAS PREPARED FROM ACTUAL FIELD MEASUREMENTS IN ACCORDANCE WITH CHAPTER 4733-37, OHIO ADMINISTRATIVE CODE.

PREPARED BY
WEIGLER LAND SURVEYING, LTD.
GARY E. WEIGLER
OHIO REGISTERED SURVEYOR NO. 7747
DATE: AUGUST 17, 2026
FILE NO. 26027

STATE OF OHIO
REGISTERED PROFESSIONAL SURVEYOR
GARY E. WEIGLER
7747